Do Not Scale. All dimensions and conditions are to be checked on site prior to preparing drawings or commencing any work. © This drawing is the property of JDRM Architectural Design LLP and protected by the Copyright, Designs and Patents Act, 1988

BUTTS ROAD

STATION ROAD

STREET

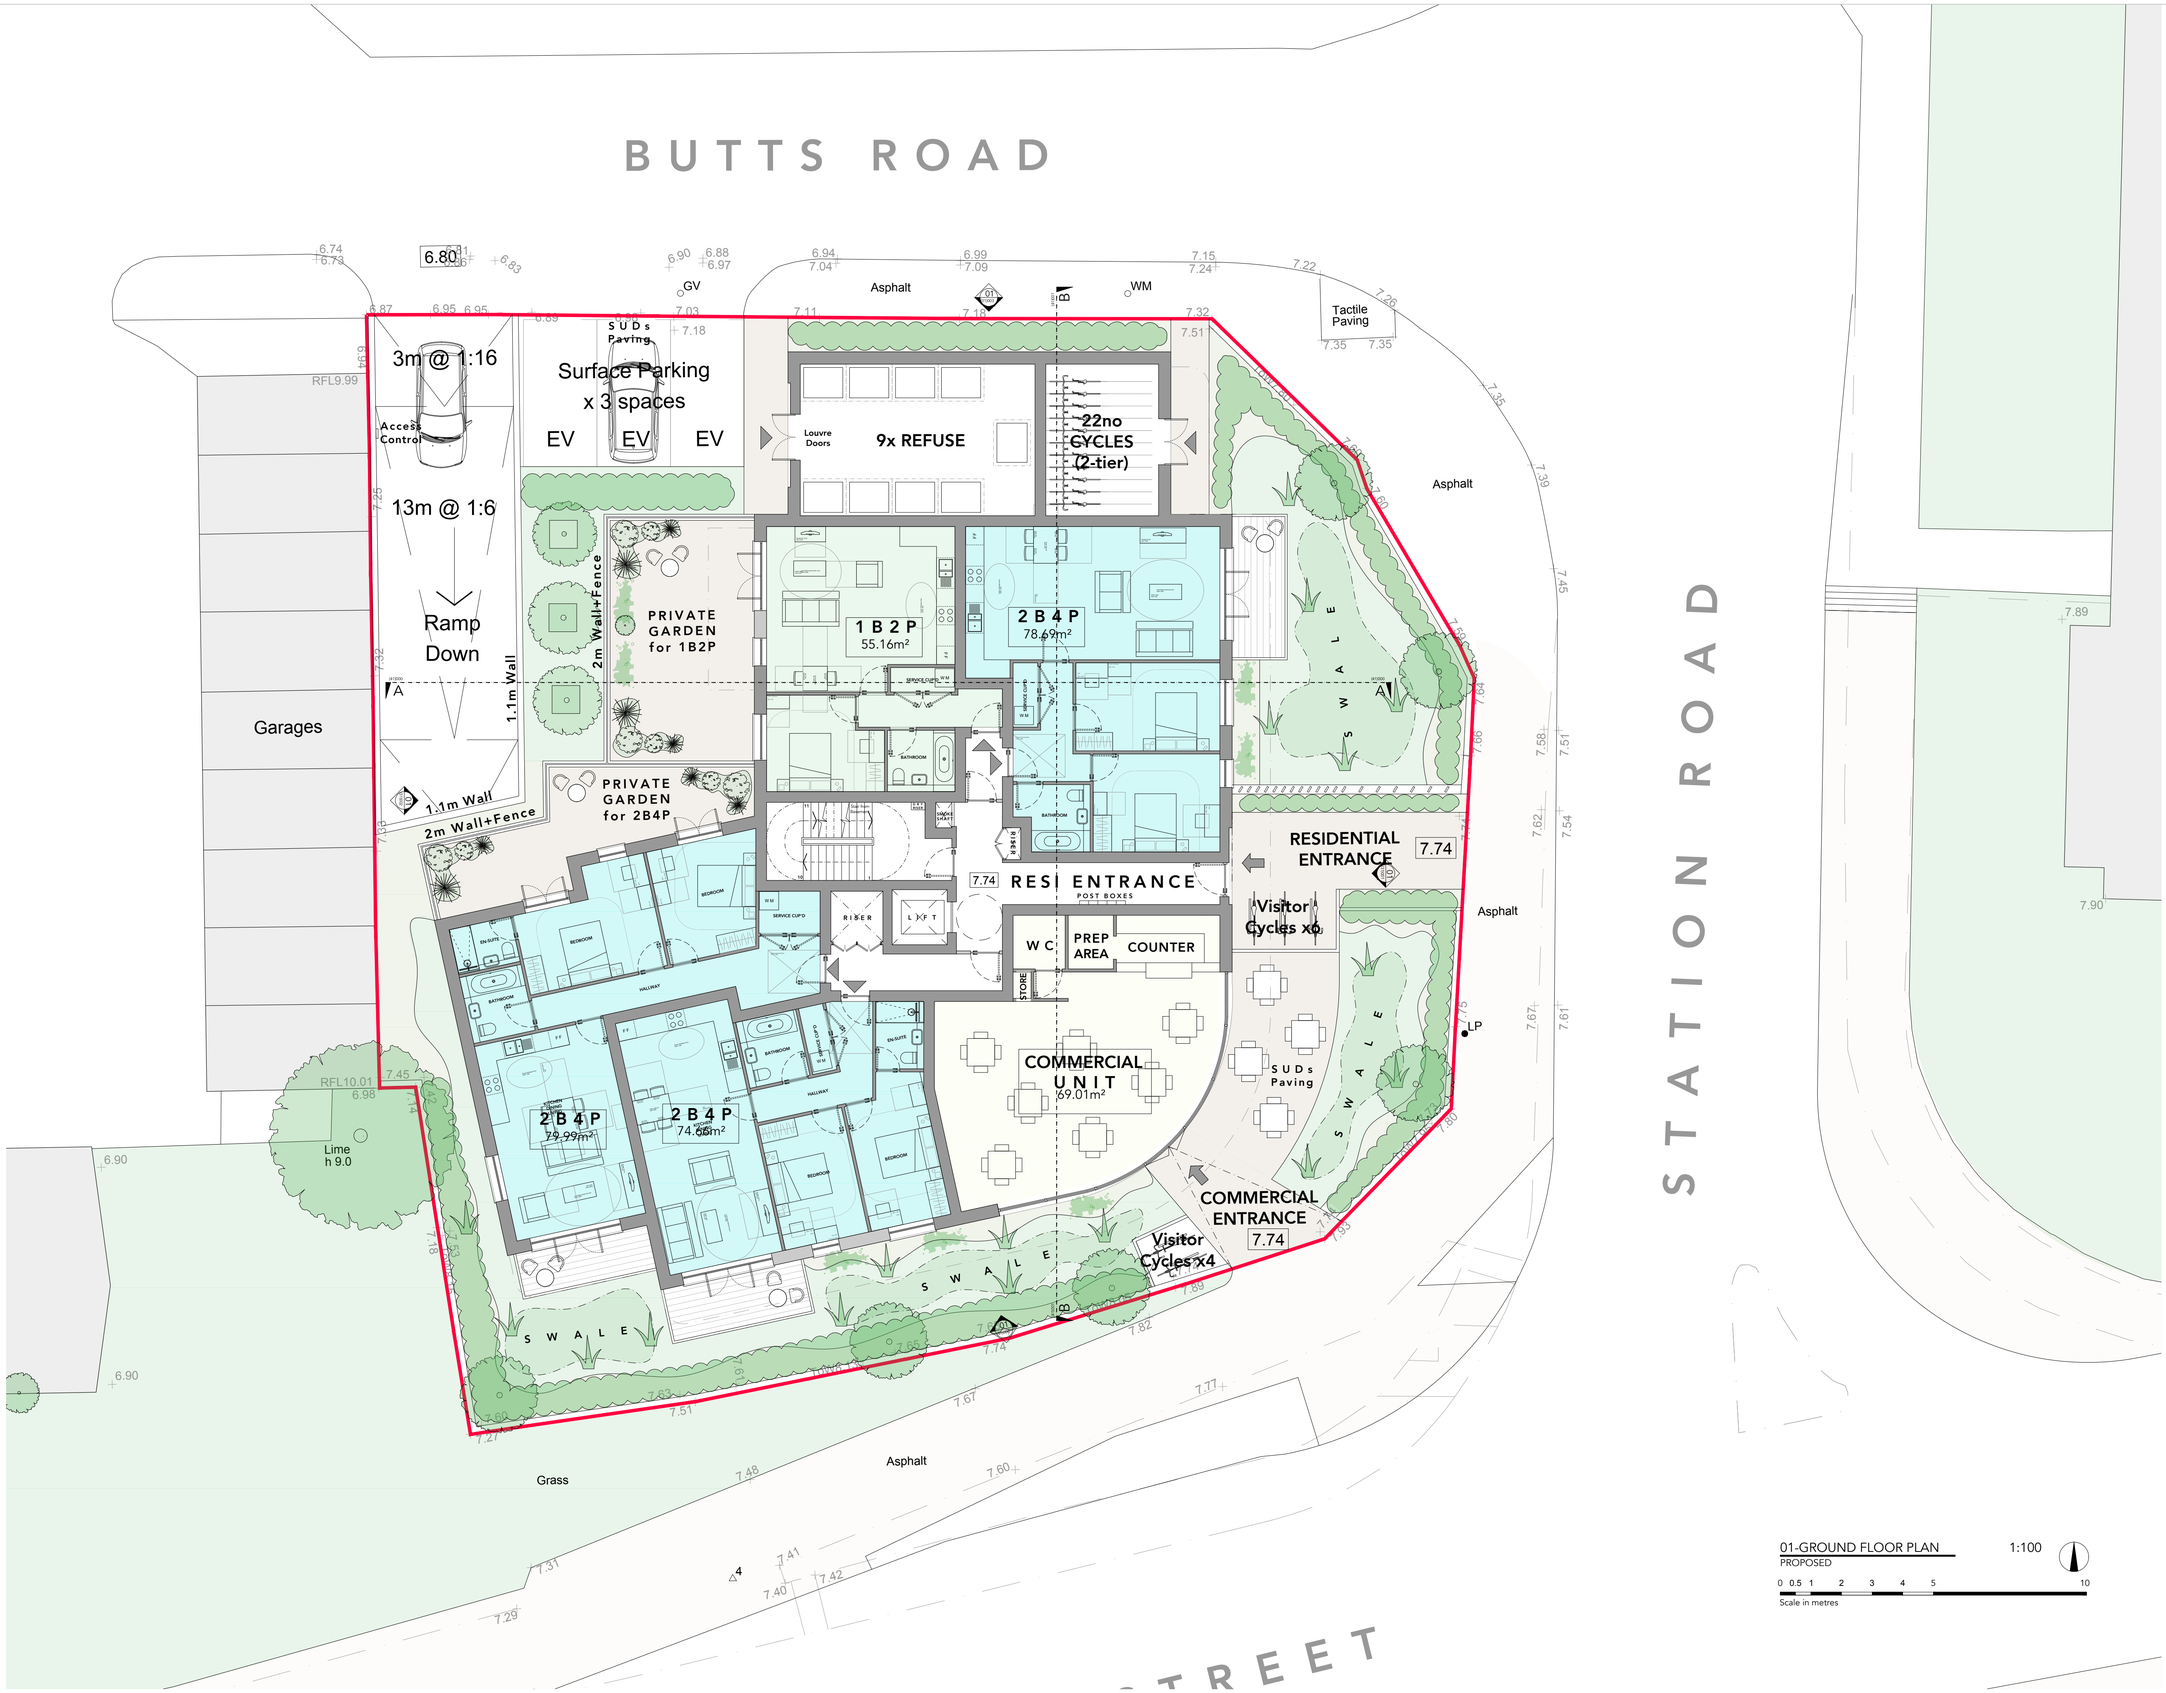

01-GROUND FLOOR PLAN
PROPOSED

1:100

0 0.5 1 2 3 4 5 10
Scale in metres

UNIT TYPE KEY

- 1B1P STUDIO
- 1 B 2 P
- 2 B 3 P
- 2 B 4 P

Rev:	Date:	Notes:	Drawn:	Checked:
C	16.03.21	Revisions to include ramp access control + amenity boundary changed to wall + fence	RM	GG
B	01.03.21	Revisions as per Planners Comments	RM	GG
A	04.01.21	West facing window amended	RM	GG

Project:
THE PILOT, STATION ROAD
SOUTHWICK
PILOT DEVELOPMENTS SOUTHERN LTD

architectural design llp

drawing number: **2160(21)000** rev: **C**

PROPOSED PLANS
-

SCALE 1:100 @ A1

Issued for:
APPROVAL

Drawn by: RM
Checked by: GG

STUDIO 8 | BEACONSFIELD STUDIOS | 25 DITCHLING RISE | BRIGHTON | BN1 4QL
w w w . j d r m a r c h i t e c t u r e . c o m