




Site plan 1:1250

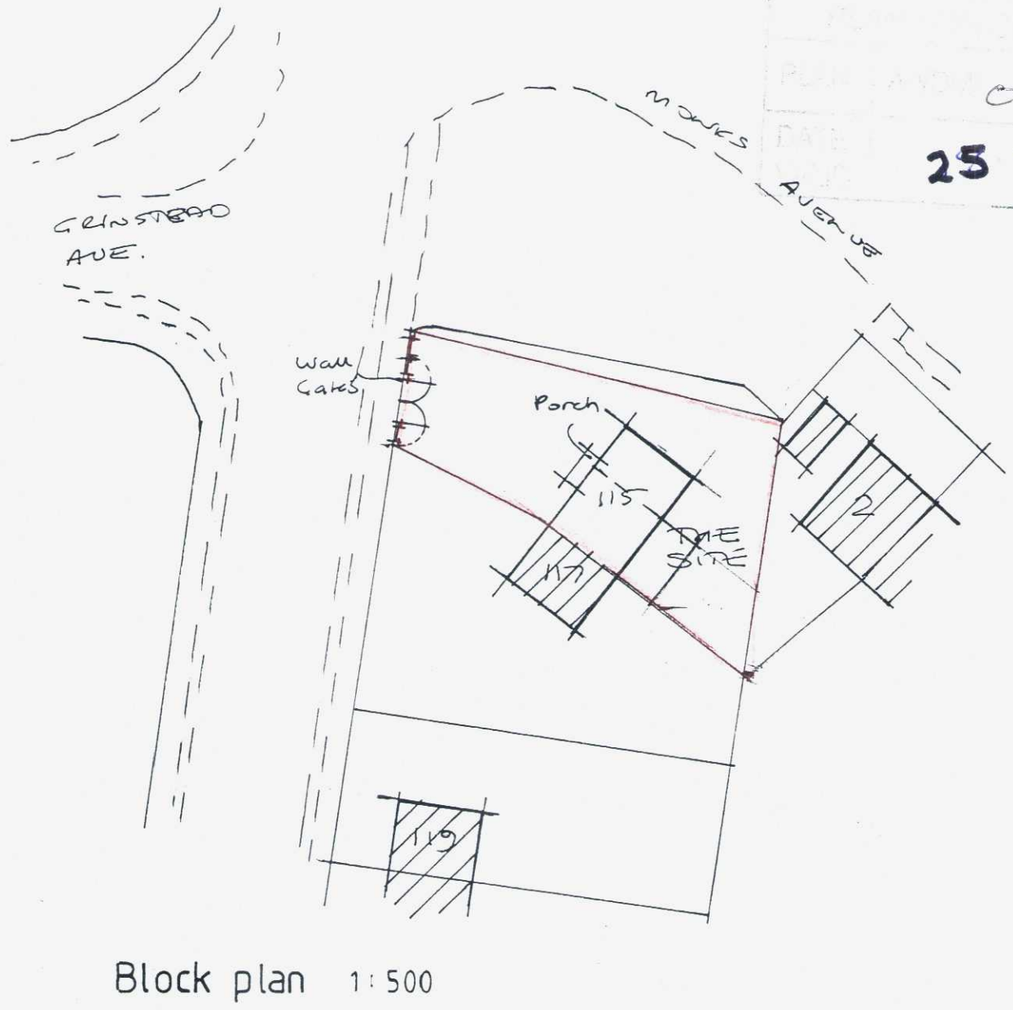

Block plan 1:500

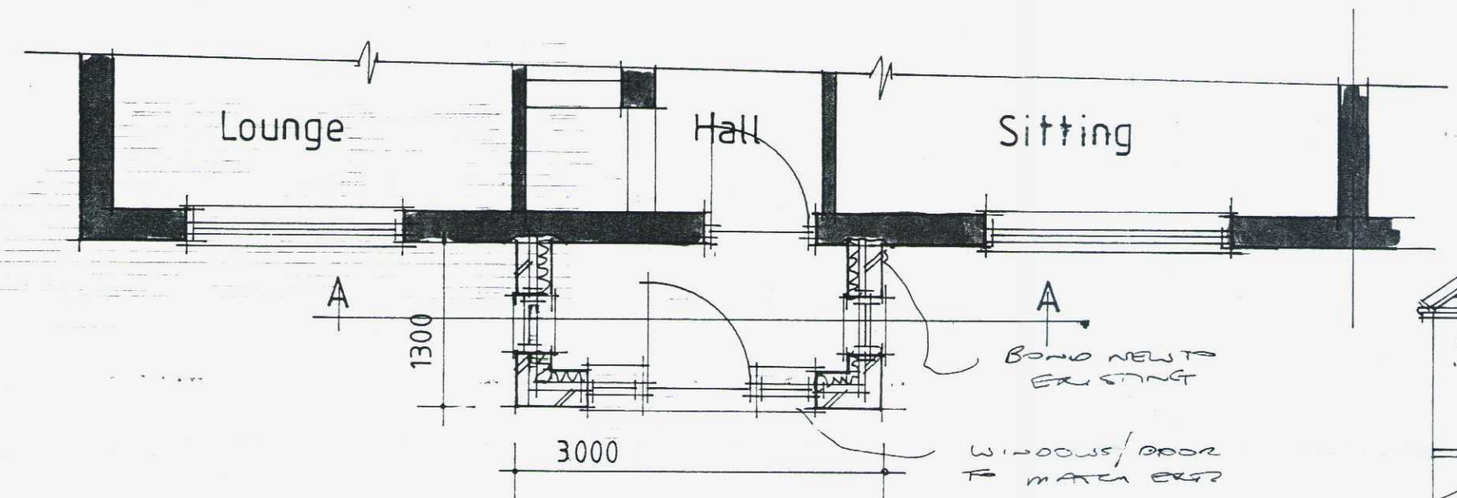


Plan 1:50
PROPOSED PORCH

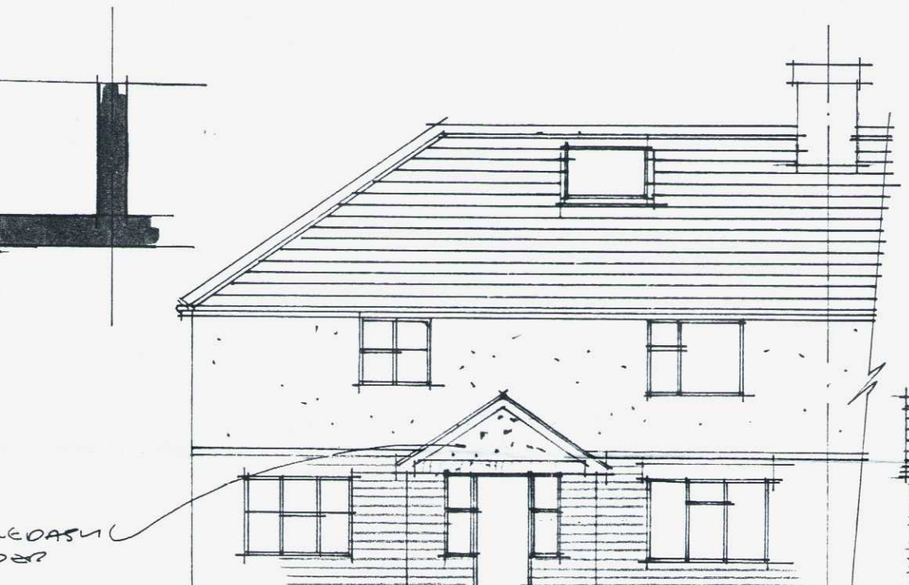


West 1:100




Sth Nth

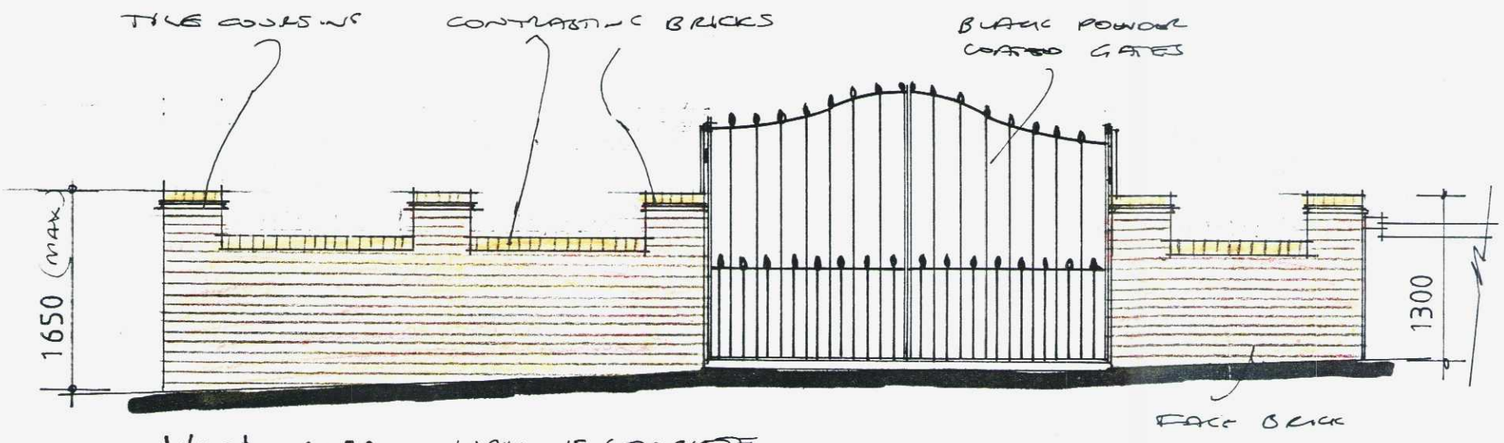


West 1:50
WALL IS COMPLETE BUILT IN FEB 2012

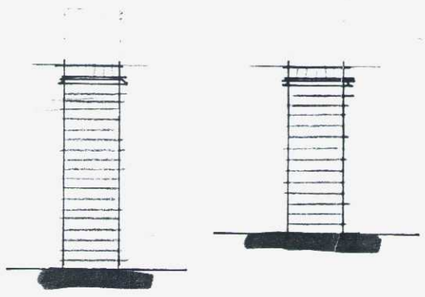


Nth Sth

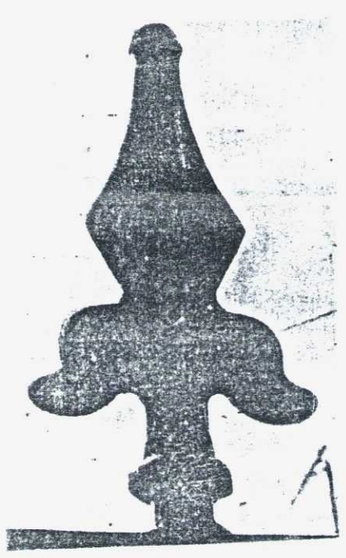

FINISH TO GATES.

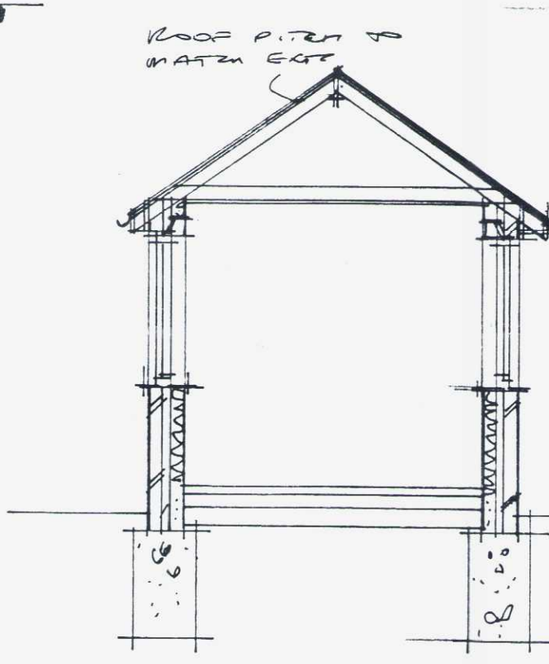

AA 1:50

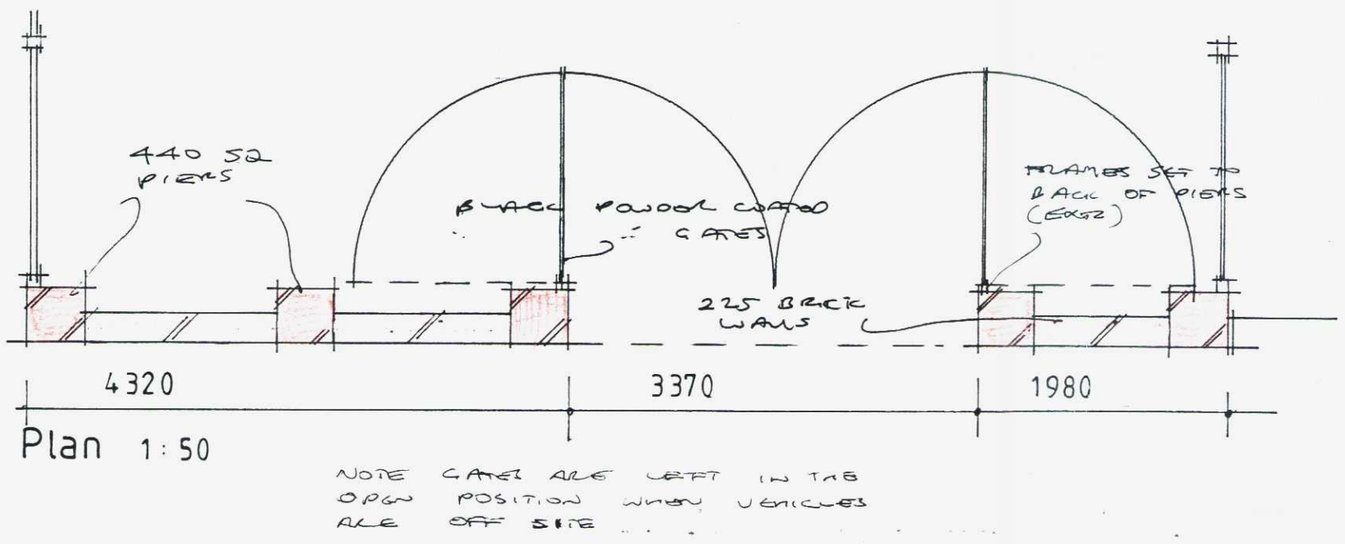

Plan 1:50

NOTE GATES ARE LEFT IN THE OPEN POSITION WHEN VEHICLES ARE OFF SITE

C	-	
B		
A	TO CLIENTS REQTS	JULY 12.18

Client	A. IULIANO ESQ.		
Address	115 Grinstead Lane : Lancing		
Drawing	FRONT WALL AND PORCH		No. 2312 : 1A
Scale	1:50 1:100 1:500 1:1250	Drawn B	Date APRIL 12

All electrical works to meet requirements of Part P (Electrical Safety) Installation to be designed installed, inspected and tested by person competent to do so. Council to be satisfied that Part P has been complied with, by issuing of appropriate BS7671 electrical installation certificate for works by person competent to issue same

AJ SALTER & SON
Architectural Technicians
and Surveyors
50 WINDSOR ROAD, WORTHING,
WEST SUSSEX, BN11 2LY
Tel/Fax: (01903 209496)
E-mail: ajsalterandson@hotmail.com

APPLICATION FOR PLANNING PERMISSIONS
PLAN A/C 0893/12
DATE 25 7.12