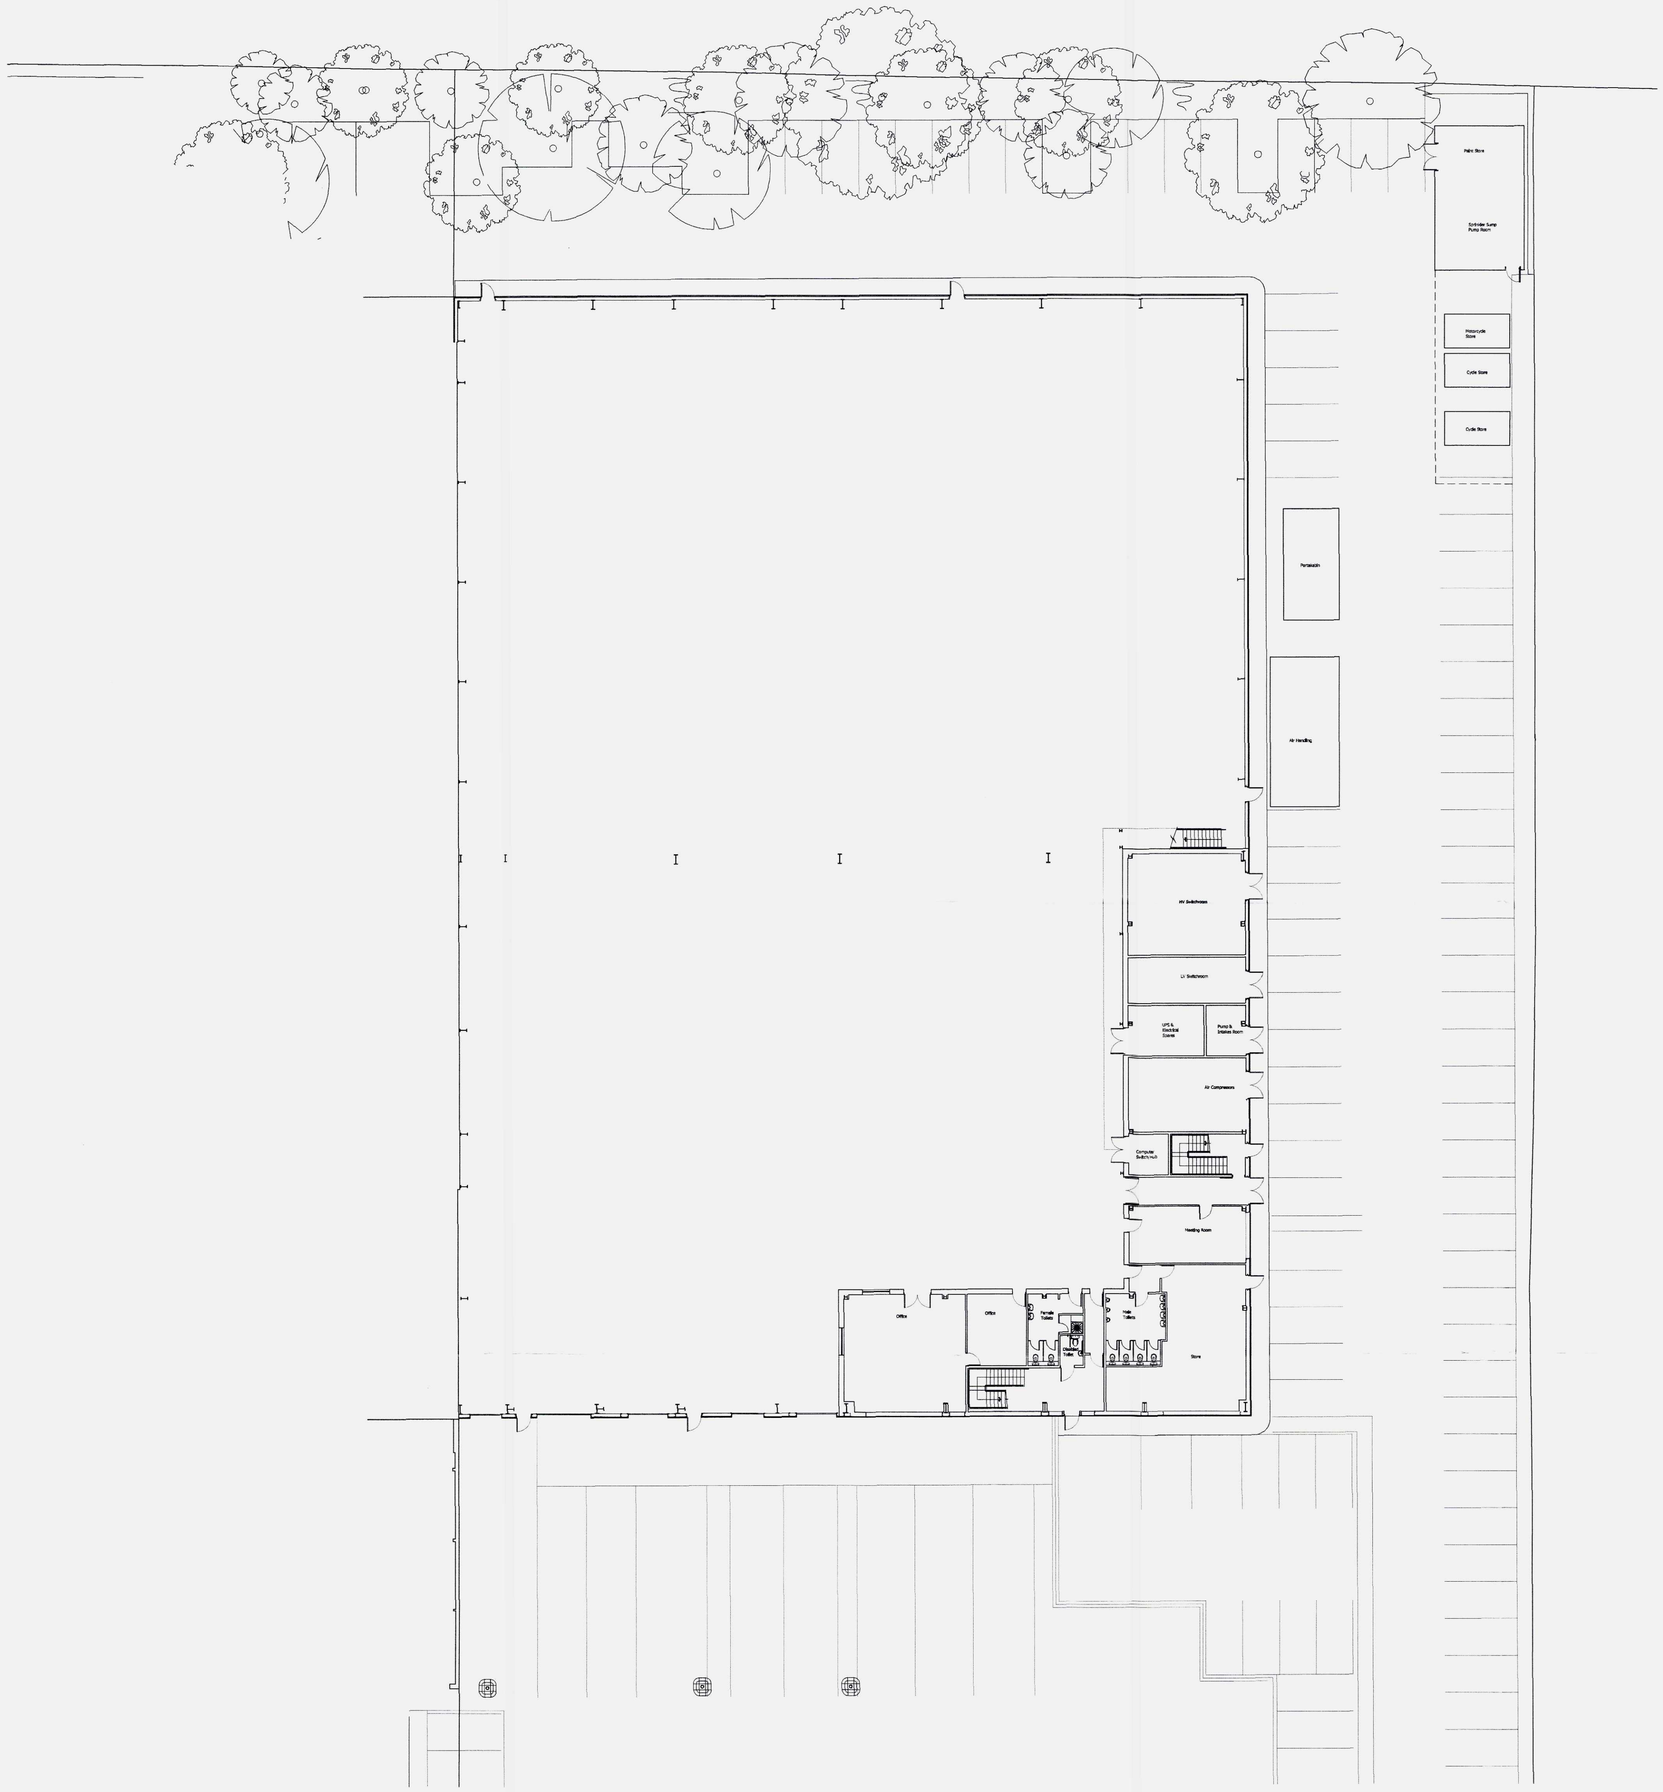

notes

Scale in Metres

0 1 2 3 4 5 10 15 20

0819/14
20 JUN 2014

revision	date	description	dwn	chkd

HDS
Health Design Solutions
a 27 Chesswood Road Worthing West Sussex BN11 2AA
t 01903 200495
m 07794416395
e chris.pye@healthdesignsolutions.co.uk

project
New Premises
47 Dolphin Rd. Ind. Estate

scale
1:200@A1
1:400@A3

date
27.05.14

client
VW Heritage

drawn
cp

checked
CRP

drawing
Existing Ground Floor Plan

drawing number
D14-002 L102

revision
.

DO NOT SCALE FROM THIS DRAWING. THIS DRAWING IS COPYRIGHT ©