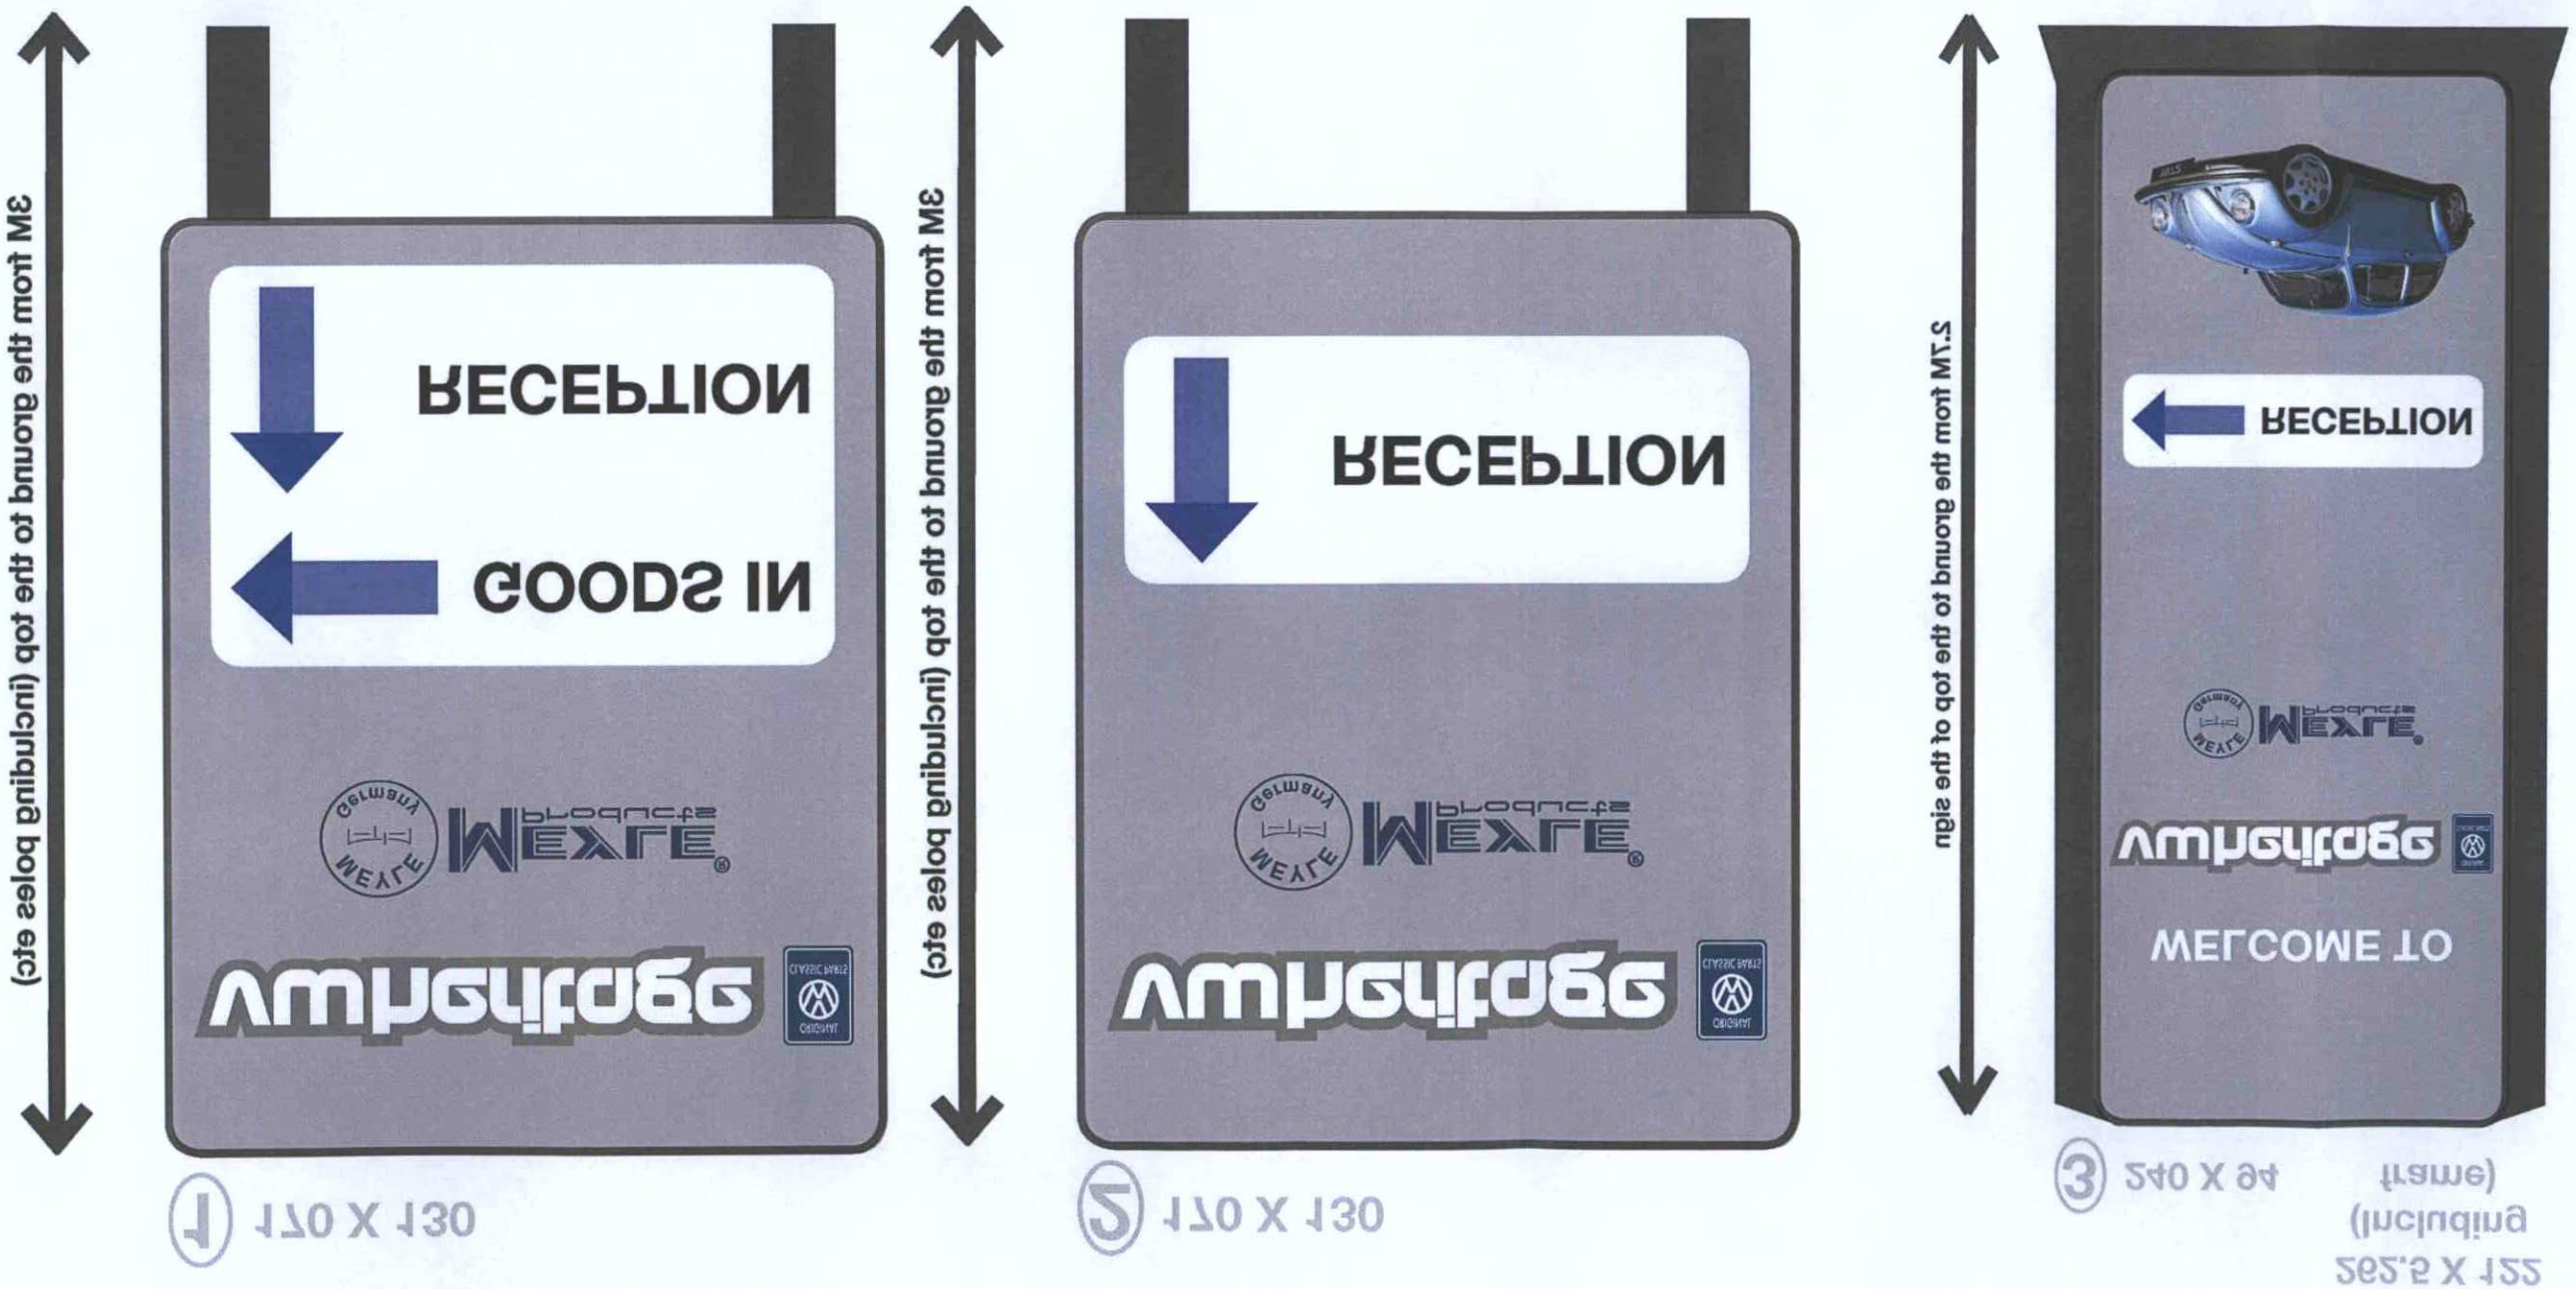

Signs to be vinyl on steel boards and secured to 100 mm diameter galvanised posts set into ground. Signs NOT to be illuminated.

Sign to be vinyl on steel boards and secured to galvanised steel frame set into ground. Sign NOT to be illuminated.

ADUR & WORTHING
PLANNING SERVICES
PLAN AWDM/ 0850/14
DATE 20 JUN 2014
VALID

A	20/9/14	Notes added	cp CRP
revision	date	description	dwn chkd

HDS

Health Design Solutions

project: New Premises
scale: 1:20@A3
date: 10.06.14
client: VW Heritage
drawn: cp
checked: CP
drawing: Free-standing Sign Details
revision: A
drawing number: D 14 002 I(00) 108

THIS DRAWING IS COPYRIGHT ©

notes

Scale in Metres

0 0.5 1