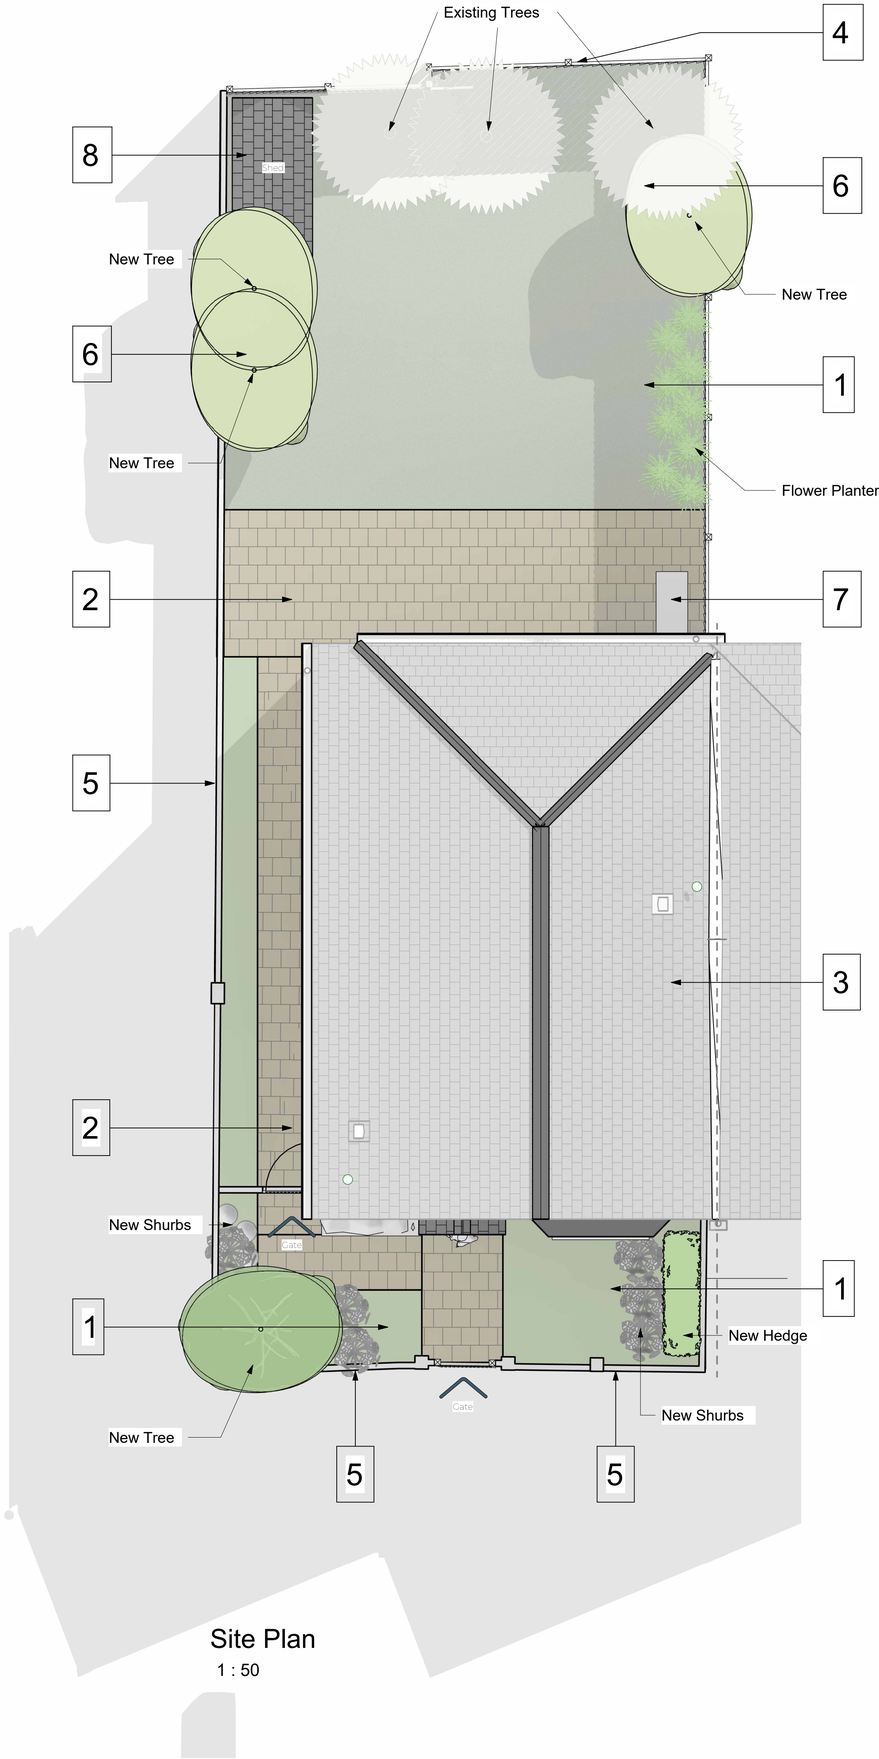


Site Plan
1 : 50

Key

1 - Grass

2 - Sandstone Paving

3 - Slate Tiles

4 - Feather Edge Fencing

5 - Brick Wall

6 - Tree Existing & New Trees Indicated

7 - Air Source Heat Pump

8 - Shed Plus Bike Storage for 3 Bikes

Refer to Material Schedule for All Material Finishes

0m 1m 2m 3m 4m 5m

VISUAL SCALE 1:50 @ A1

Notes:

1. THE COPYRIGHT OF THIS DRAWING IS VESTED IN ARCHEVOLVE AND IT MAY NOT BE REPRODUCED IN WHOLE OR PART OR USED FOR THE MANUFACTURE OF ANY ARTICLE WITHOUT THE EXPRESS PERMISSION OF THE COPYRIGHT HOLDERS.

2. WORK TO FIGURED DIMENSIONS ONLY.

3. THIS DRAWING IS TO BE READ IN CONJUNCTION WITH ALL RELEVANT ARCHITECT'S, SERVICE ENGINEER'S AND ARCHEVOLVE AND SPECIFICATIONS.

Rev_C	Amended The Site Plan	AP	12/04/25

Revision Number	Revision Description	Issued by	Revision Date

DATE: 24/12/24

STATUS: BUILDING CONTROL

SHEET SIZE: A1

SCALE: 1 : 50

DRAWN: AP

CHECKED:

CLIENT: Church Barn Group

SITE ADDRESS: 24 Ethelwulf Road Worthing BN14 7NF

REVISION: Rev_C

DRAWING NO: ARC/061/24/11

DRAWING: New Build

TITLE: Site Plan

PROJECT NO: ETHEWULF

ARCHEVOLVE
// design @archevolve.co.uk
// www. archevolve.co.uk
// 07830 325566
CIAT CHARTERED PRACTICE