



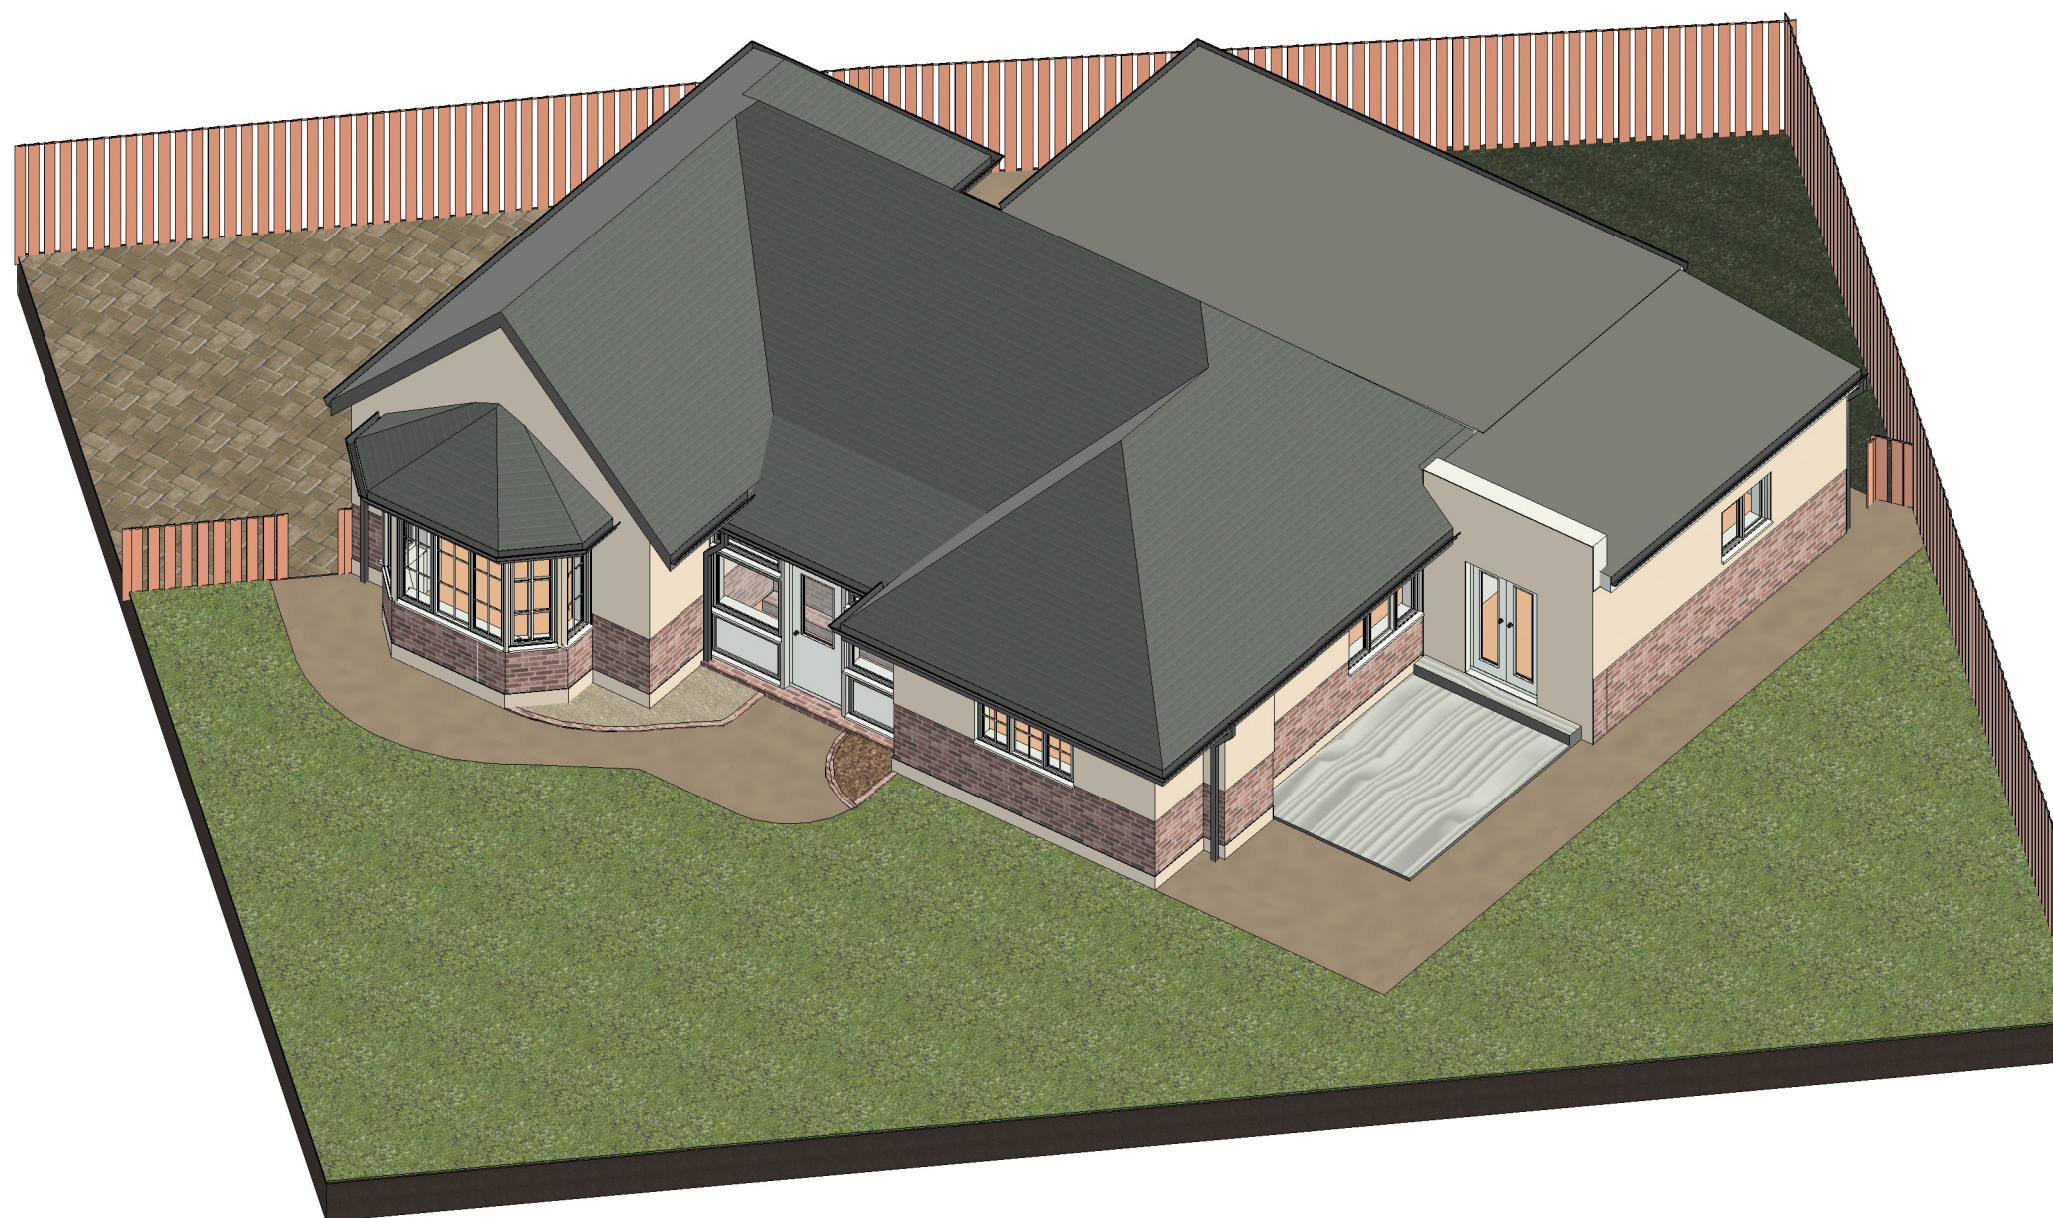

1 3D View 1

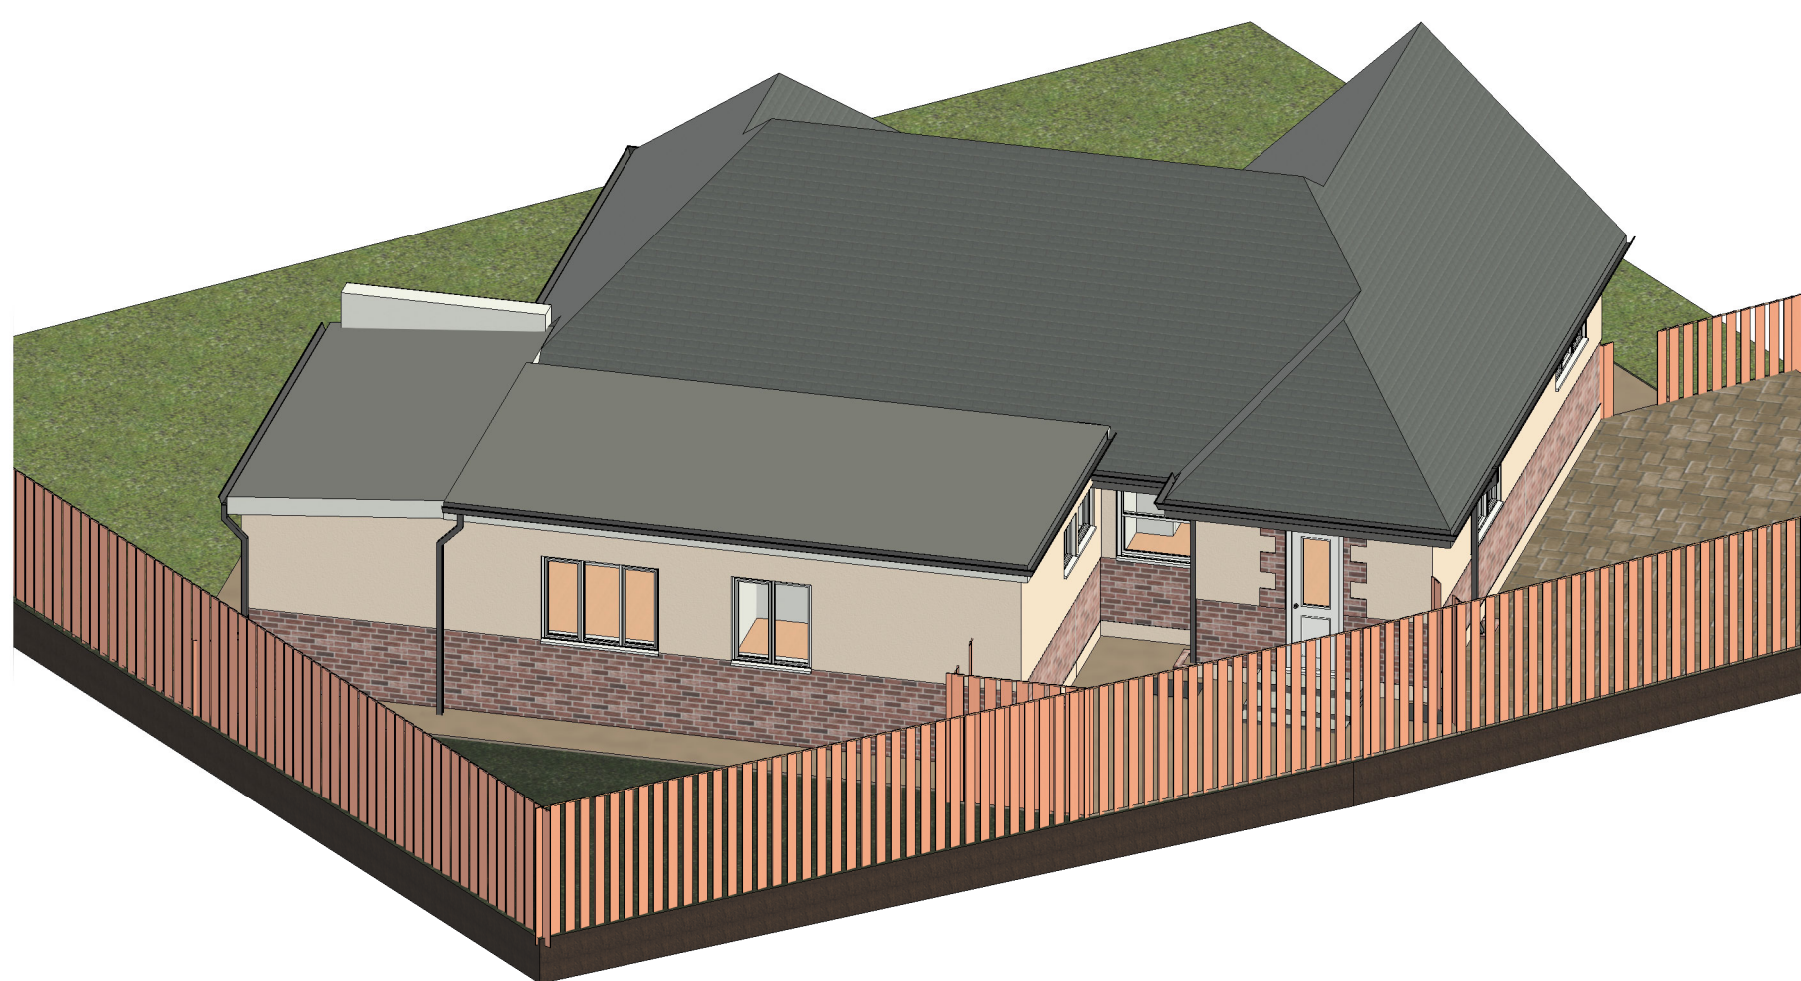

2 3D View 2



3 3D View 3



4 3D View 4

REV	DATE	DESCRIPTION
		
Contact: 01903 357 047 info@coastlinearchitects.com www.coastlinearchitects.com		
CLIENT	Mr & Mrs Donaldson	
SITE ADDRESS	48 Lime Tree Avenue, Worthing, BN14 0DP	
PROJECT TITLE	Proposed loft conversion, side extension & internal alterations	
DRAWING TITLE	3D VIEWS	
STATUS	Planning	
DATE	22/10/2024	DRAWN BY I. Simpson
SCALE		
DRAWING NO.	A-E-104	