



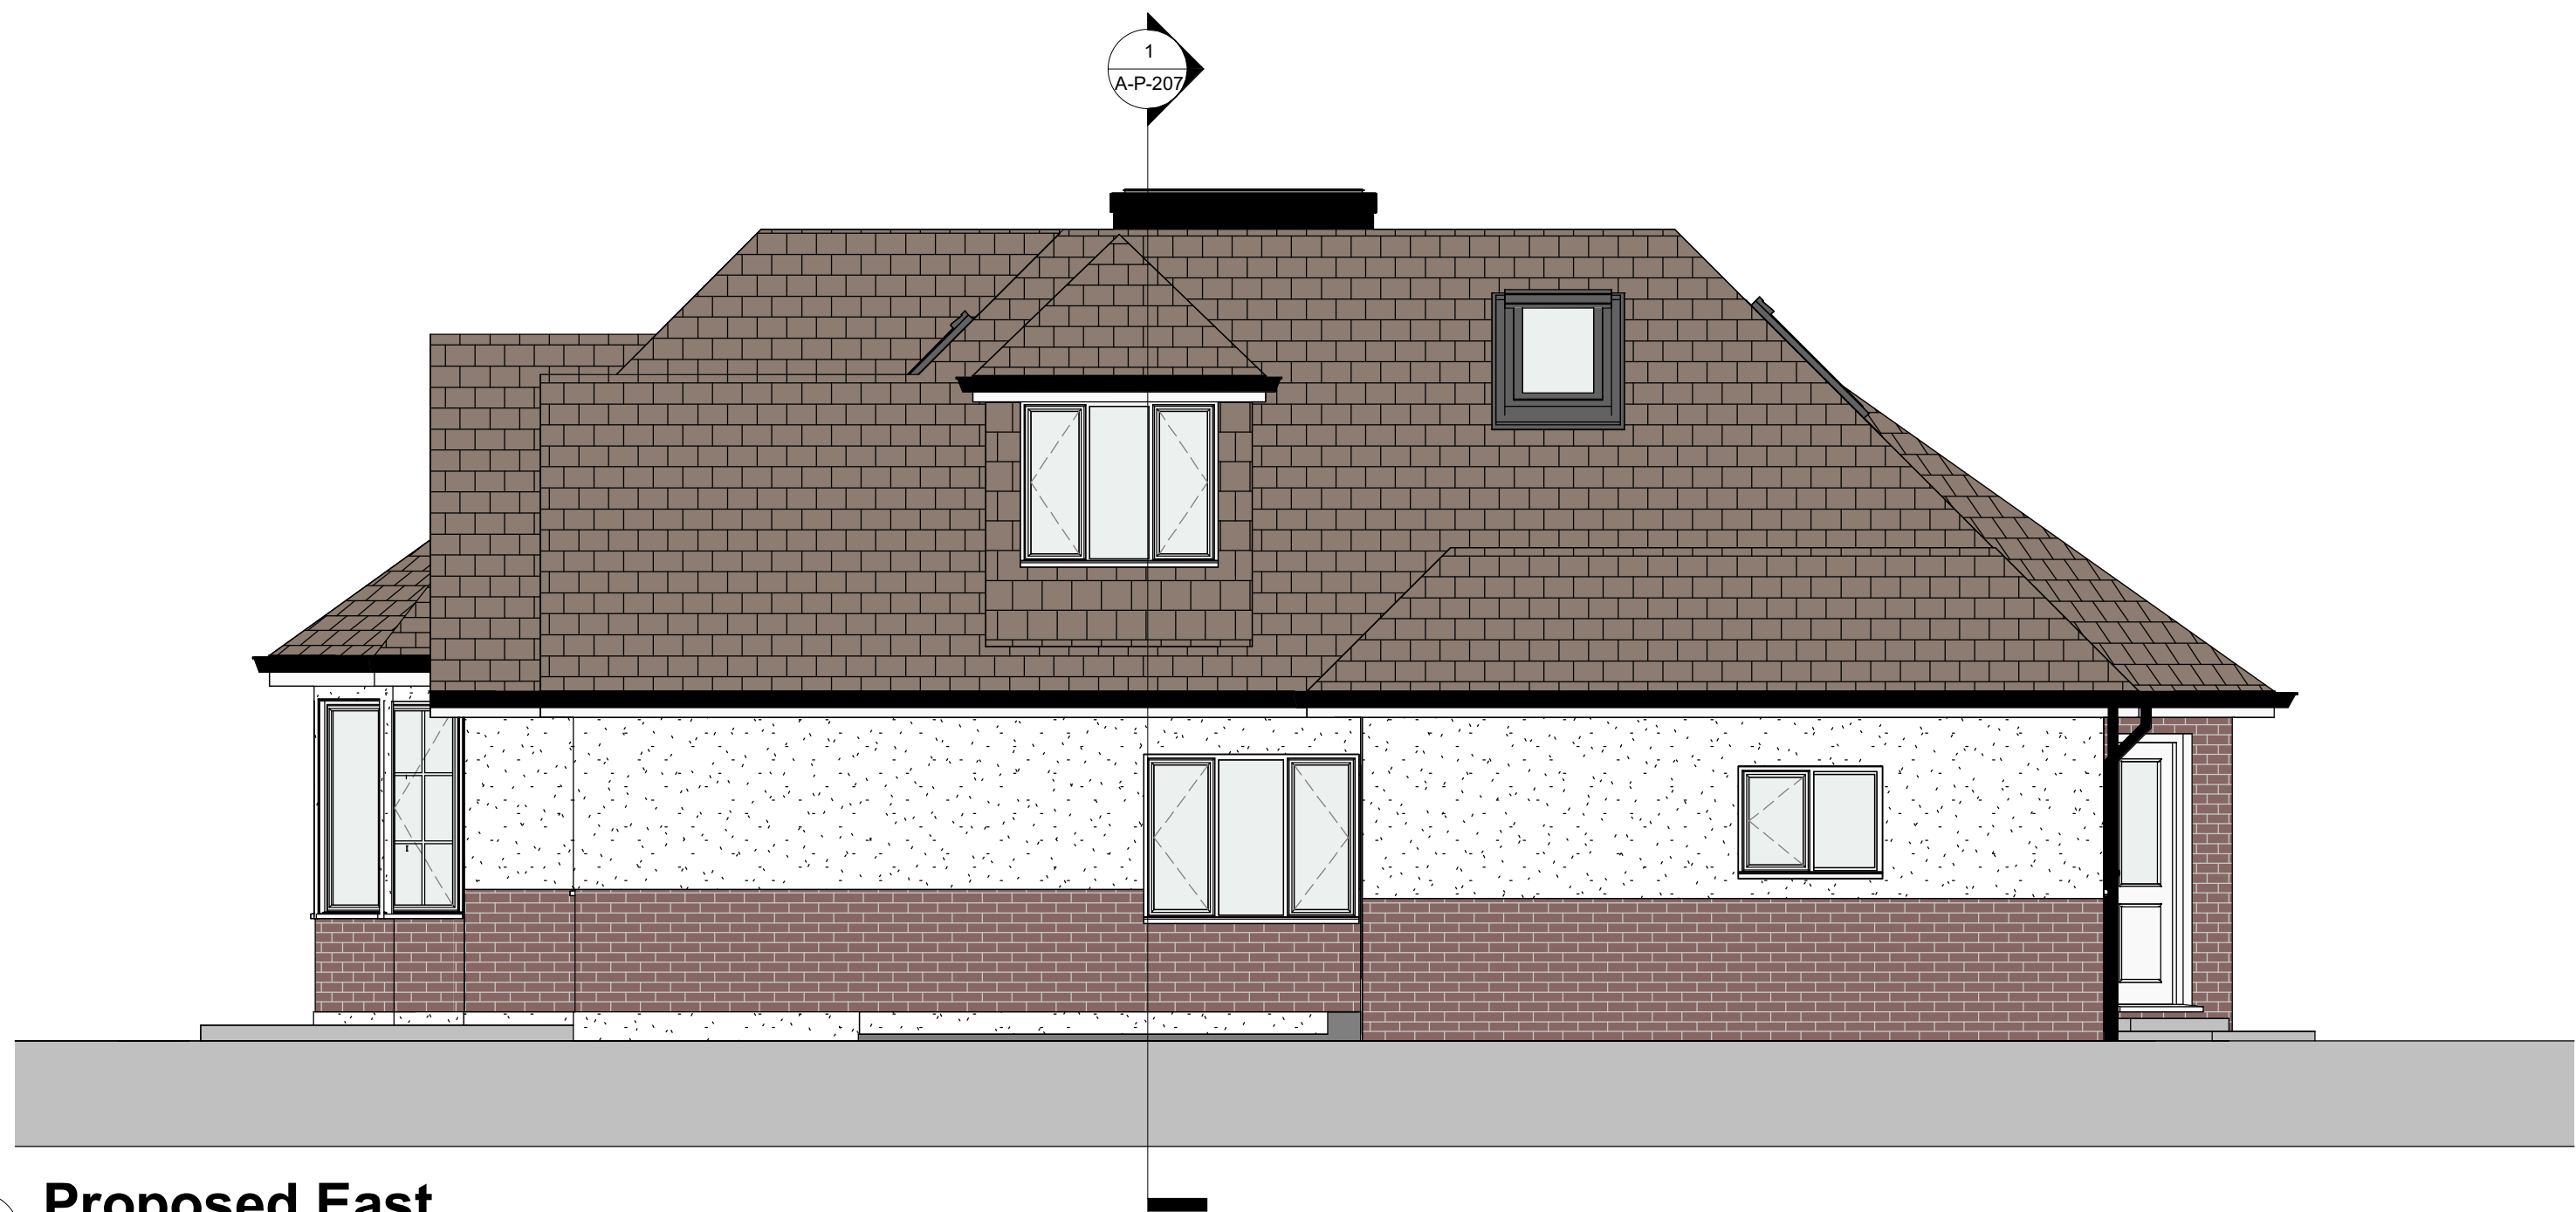

1 Proposed East
1 : 50

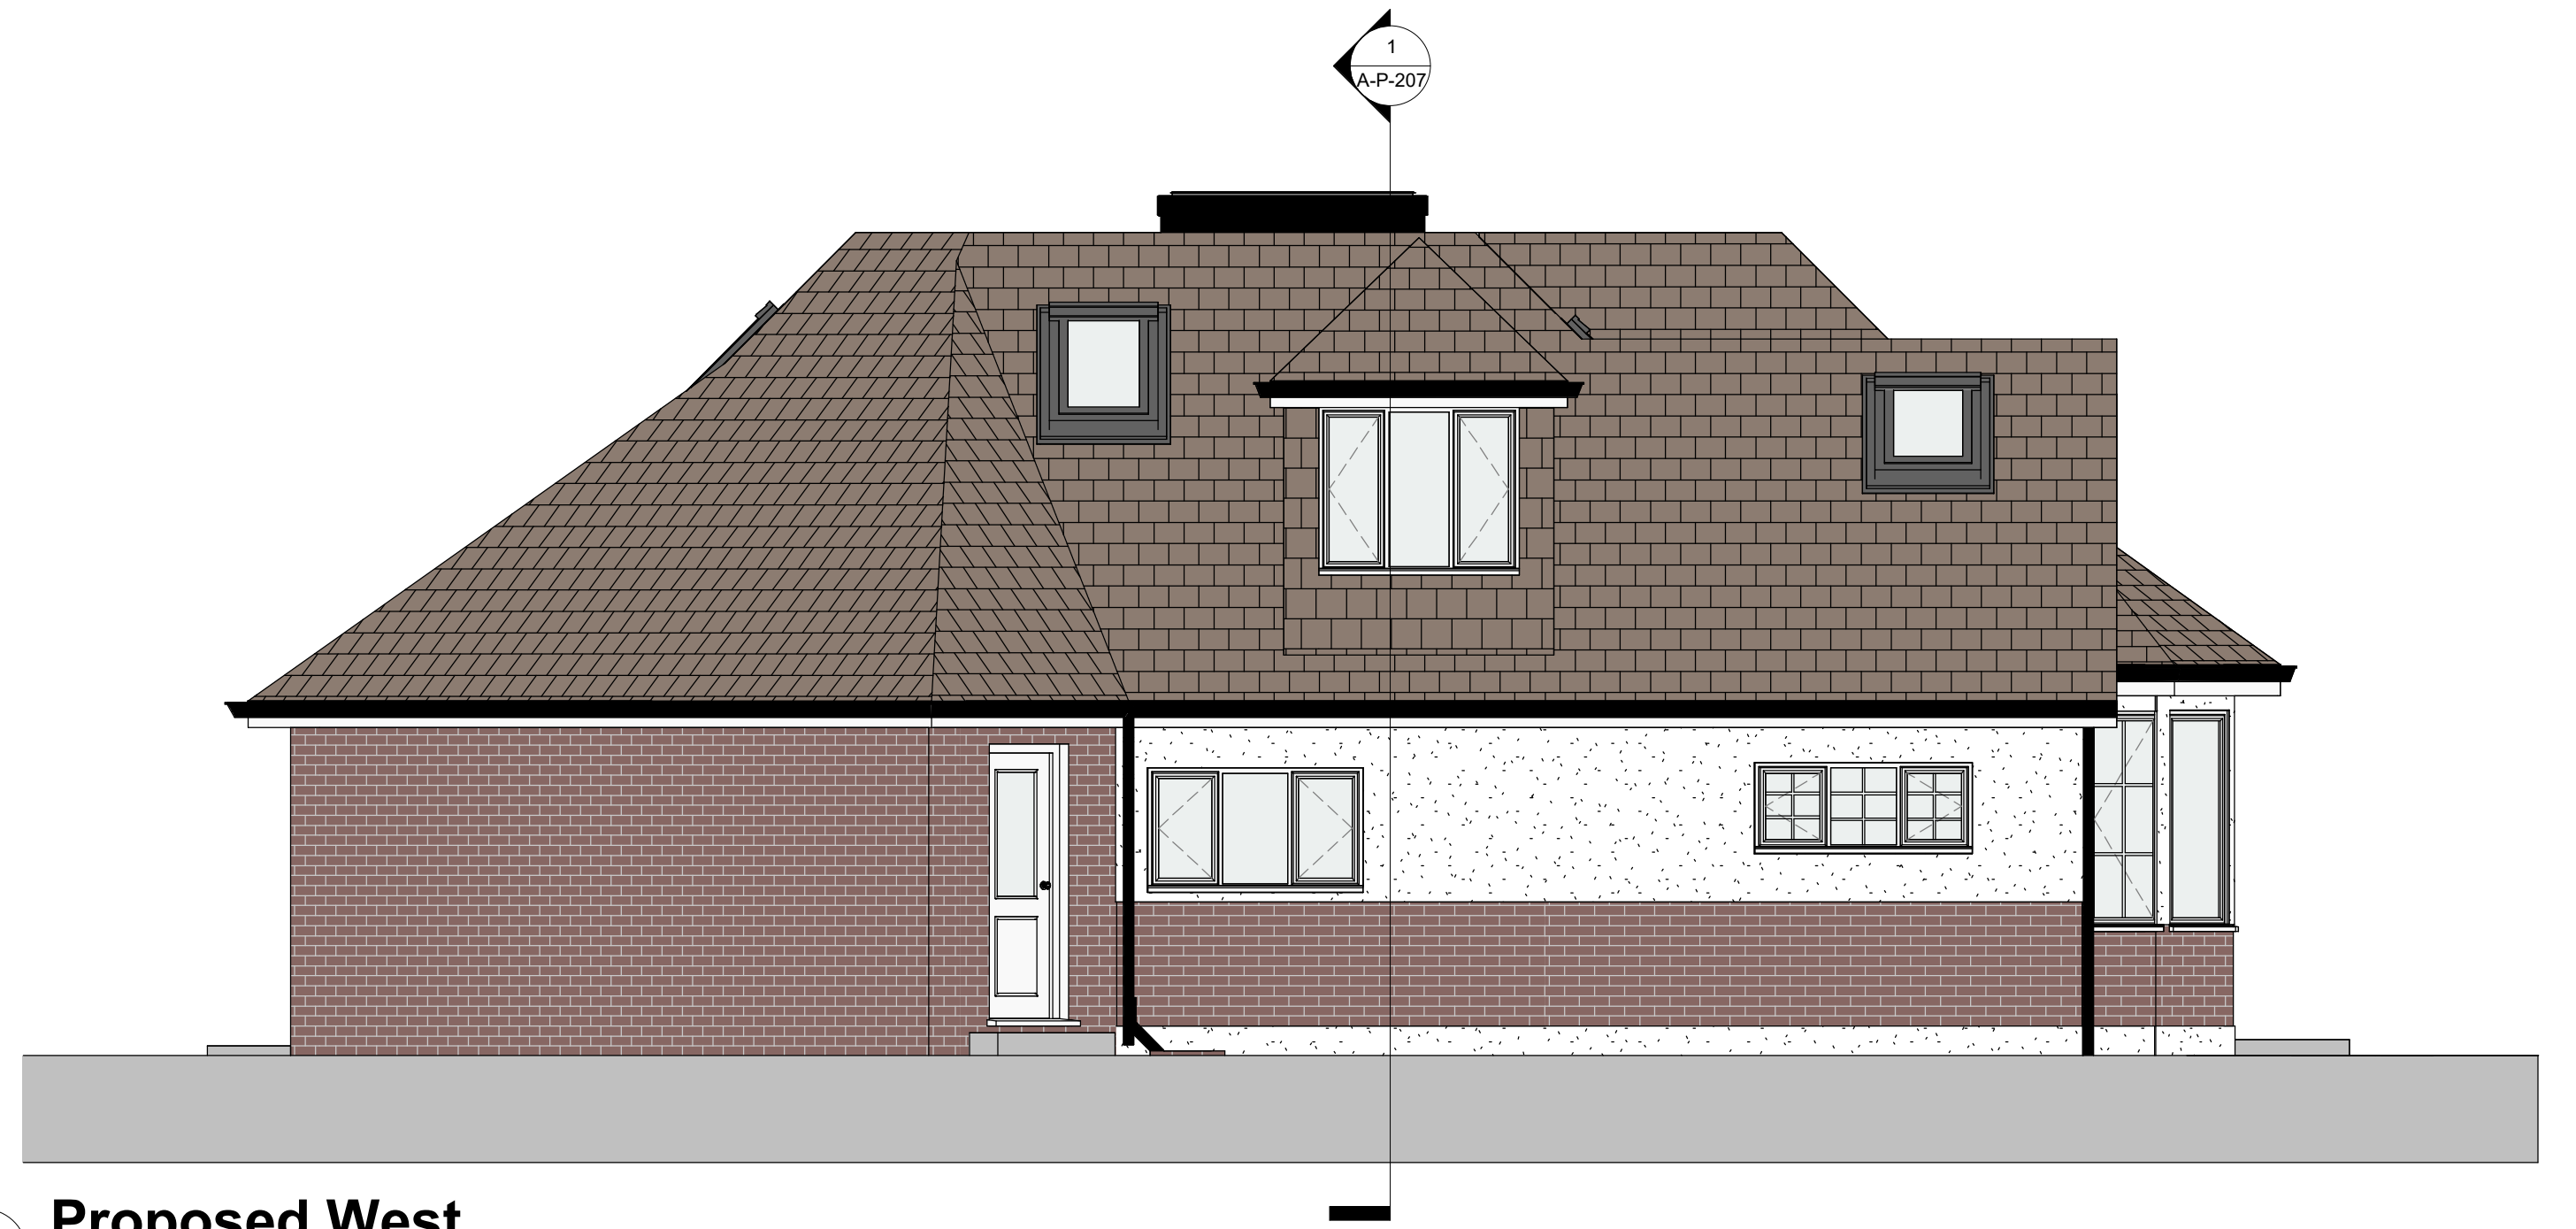


2 Proposed West
1 : 50



4 Proposed North
1 : 50



3 Proposed South
1 : 50

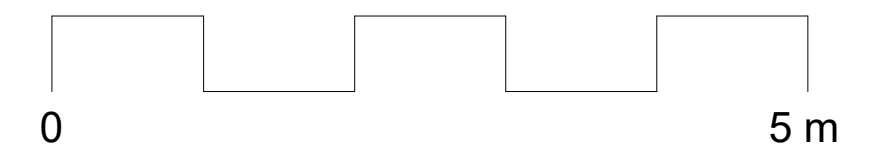

REV	DATE	DESCRIPTION
		
Contact: 01303 587 047 info@coastlinearchitects.com www.coastlinearchitects.com		
CLIENT	Mr & Mrs Donaldson	
SITE ADDRESS	48 Lime Tree Avenue, Worthing, BN14 0DP	
PROJECT TITLE	Proposed loft conversion, side extension & internal alterations	
DRAWING TITLE	PROPOSED ELEVATIONS	
STATUS	Planning	
DATE	7th Nov 2025	DRAWN BY EL
SCALE	1 : 50 @A1	
DRAWING NO.	A-P-204	