




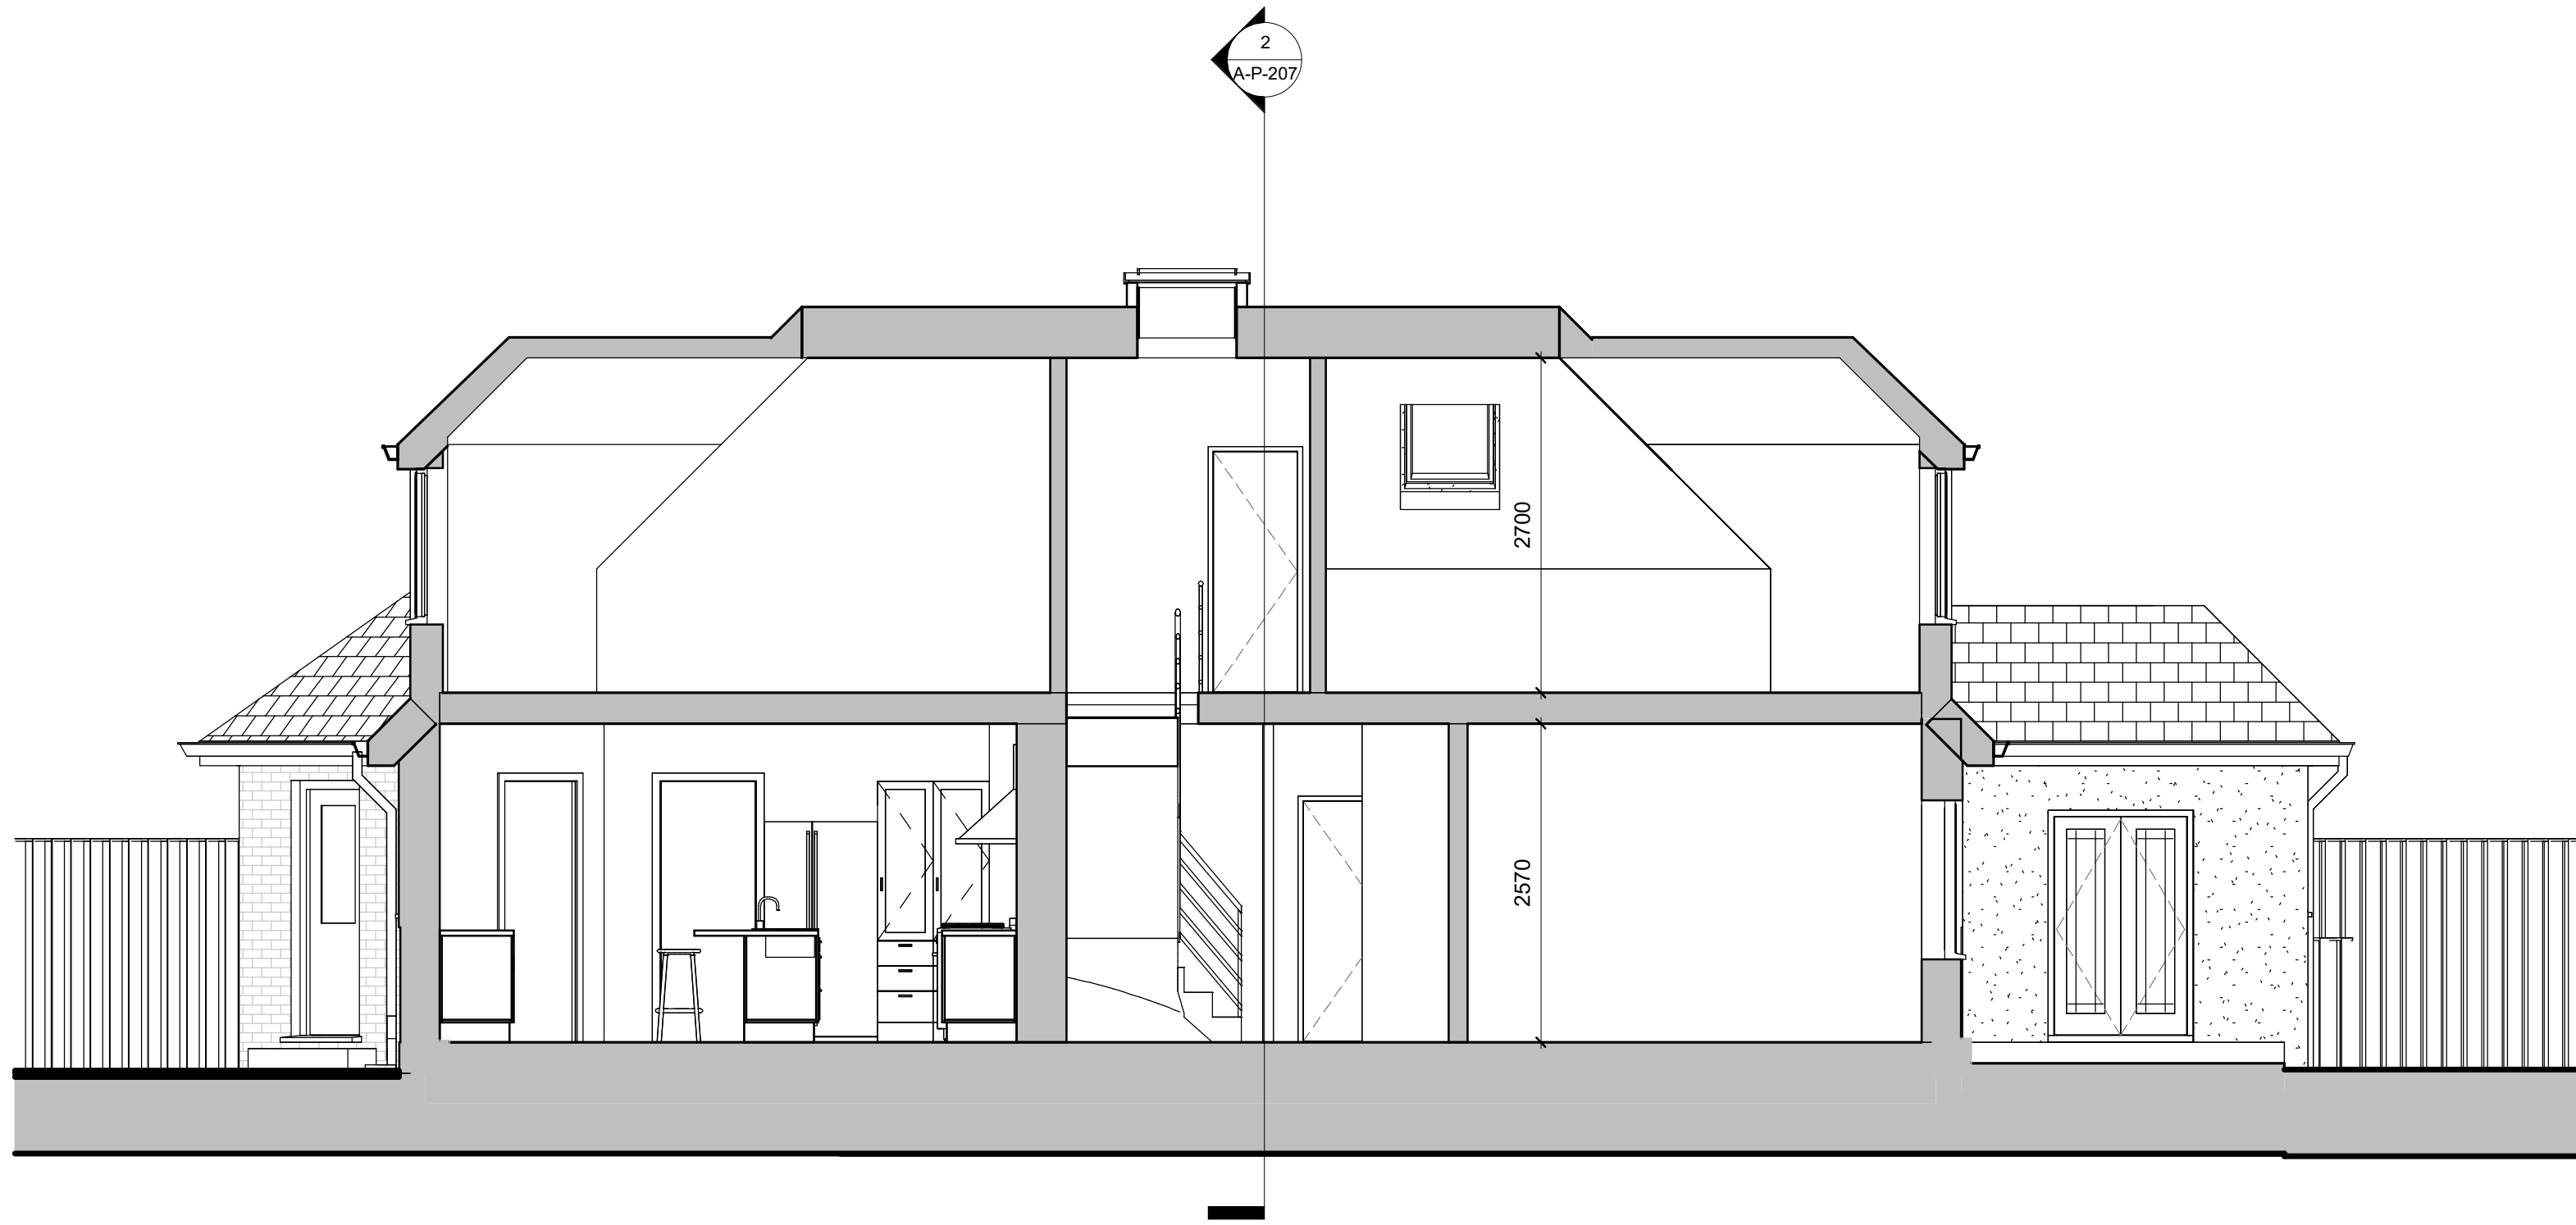

1 **Proposed Section A**
1 : 50

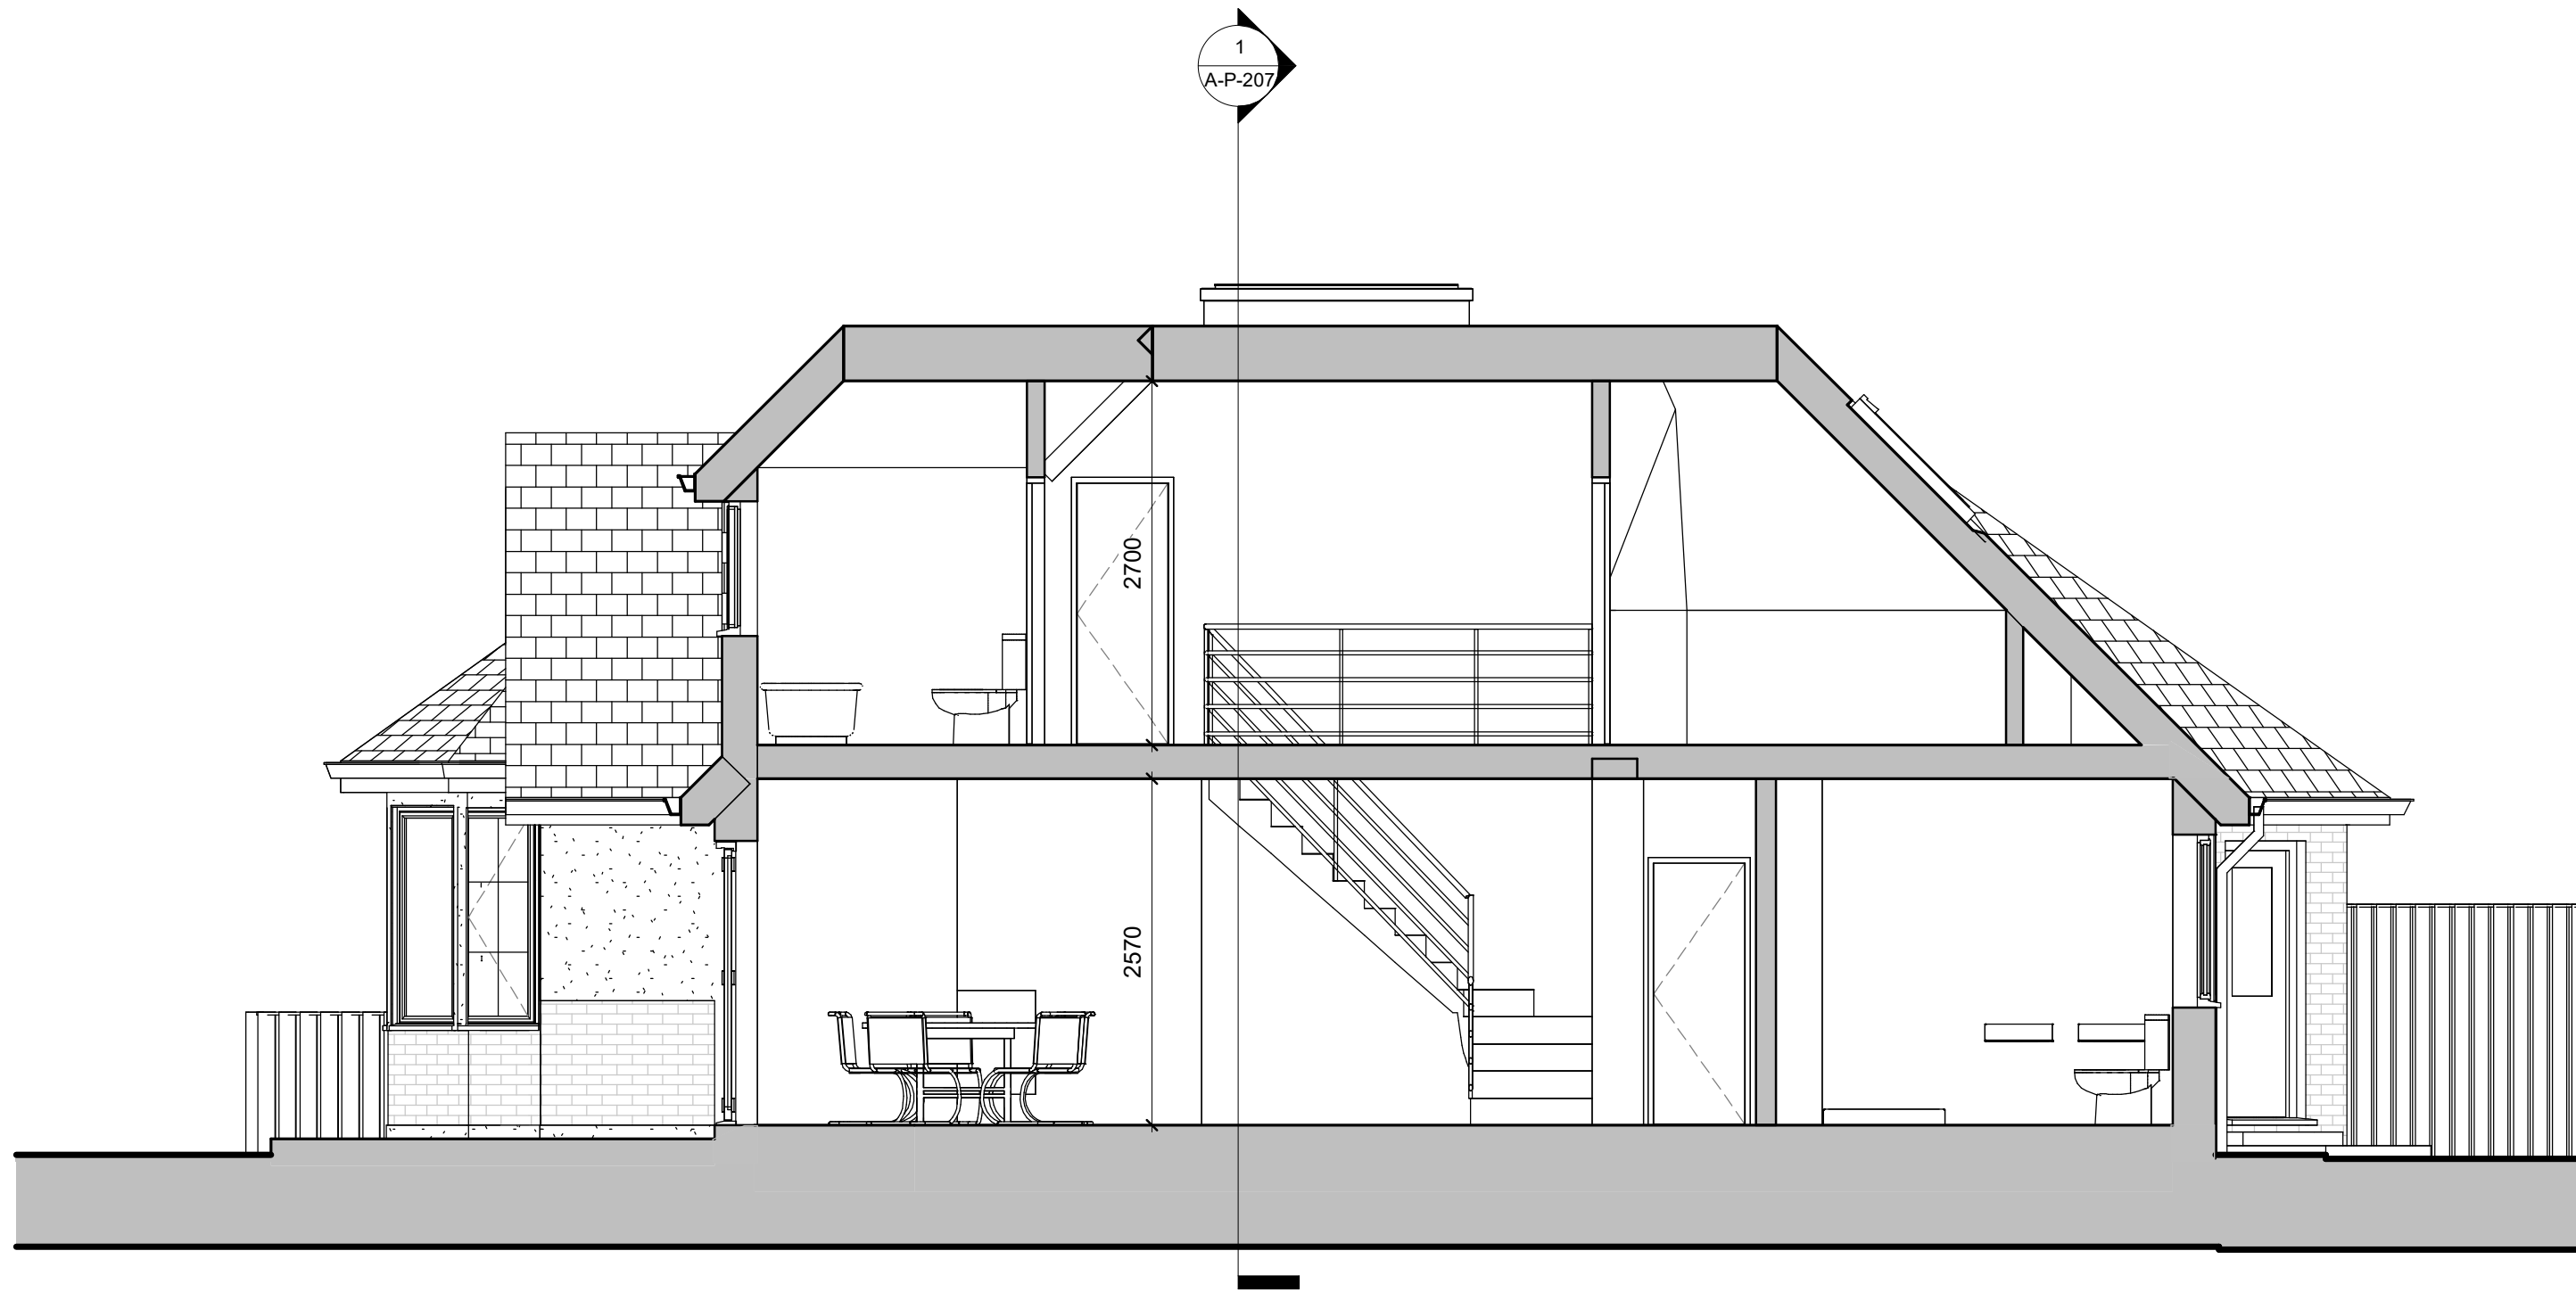

2 **Proposed Section B**
1 : 50

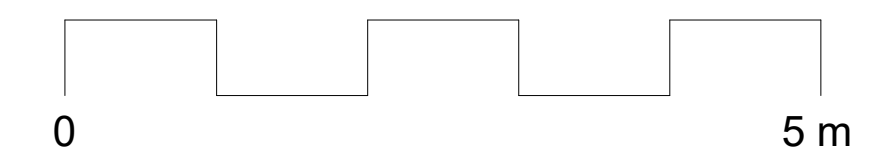

REV	DATE	DESCRIPTION
 Coastline ARCHITECTS Contact: 01903 557 047 info@coastlinearchitects.com www.coastlinearchitects.com		
CLIENT	Mr & Mrs Donaldson	
SITE ADDRESS	48 Lime Tree Avenue, Worthing, BN14 0DP	
PROJECT TITLE	Proposed loft conversion, side extension & internal alterations	
DRAWING TITLE	PROPOSED SECTIONS	
STATUS	Planning	
DATE	7th Nov 2025	DRAWN BY EL
SCALE	1 : 50 @A1	
DRAWING NO.	A-P-207	