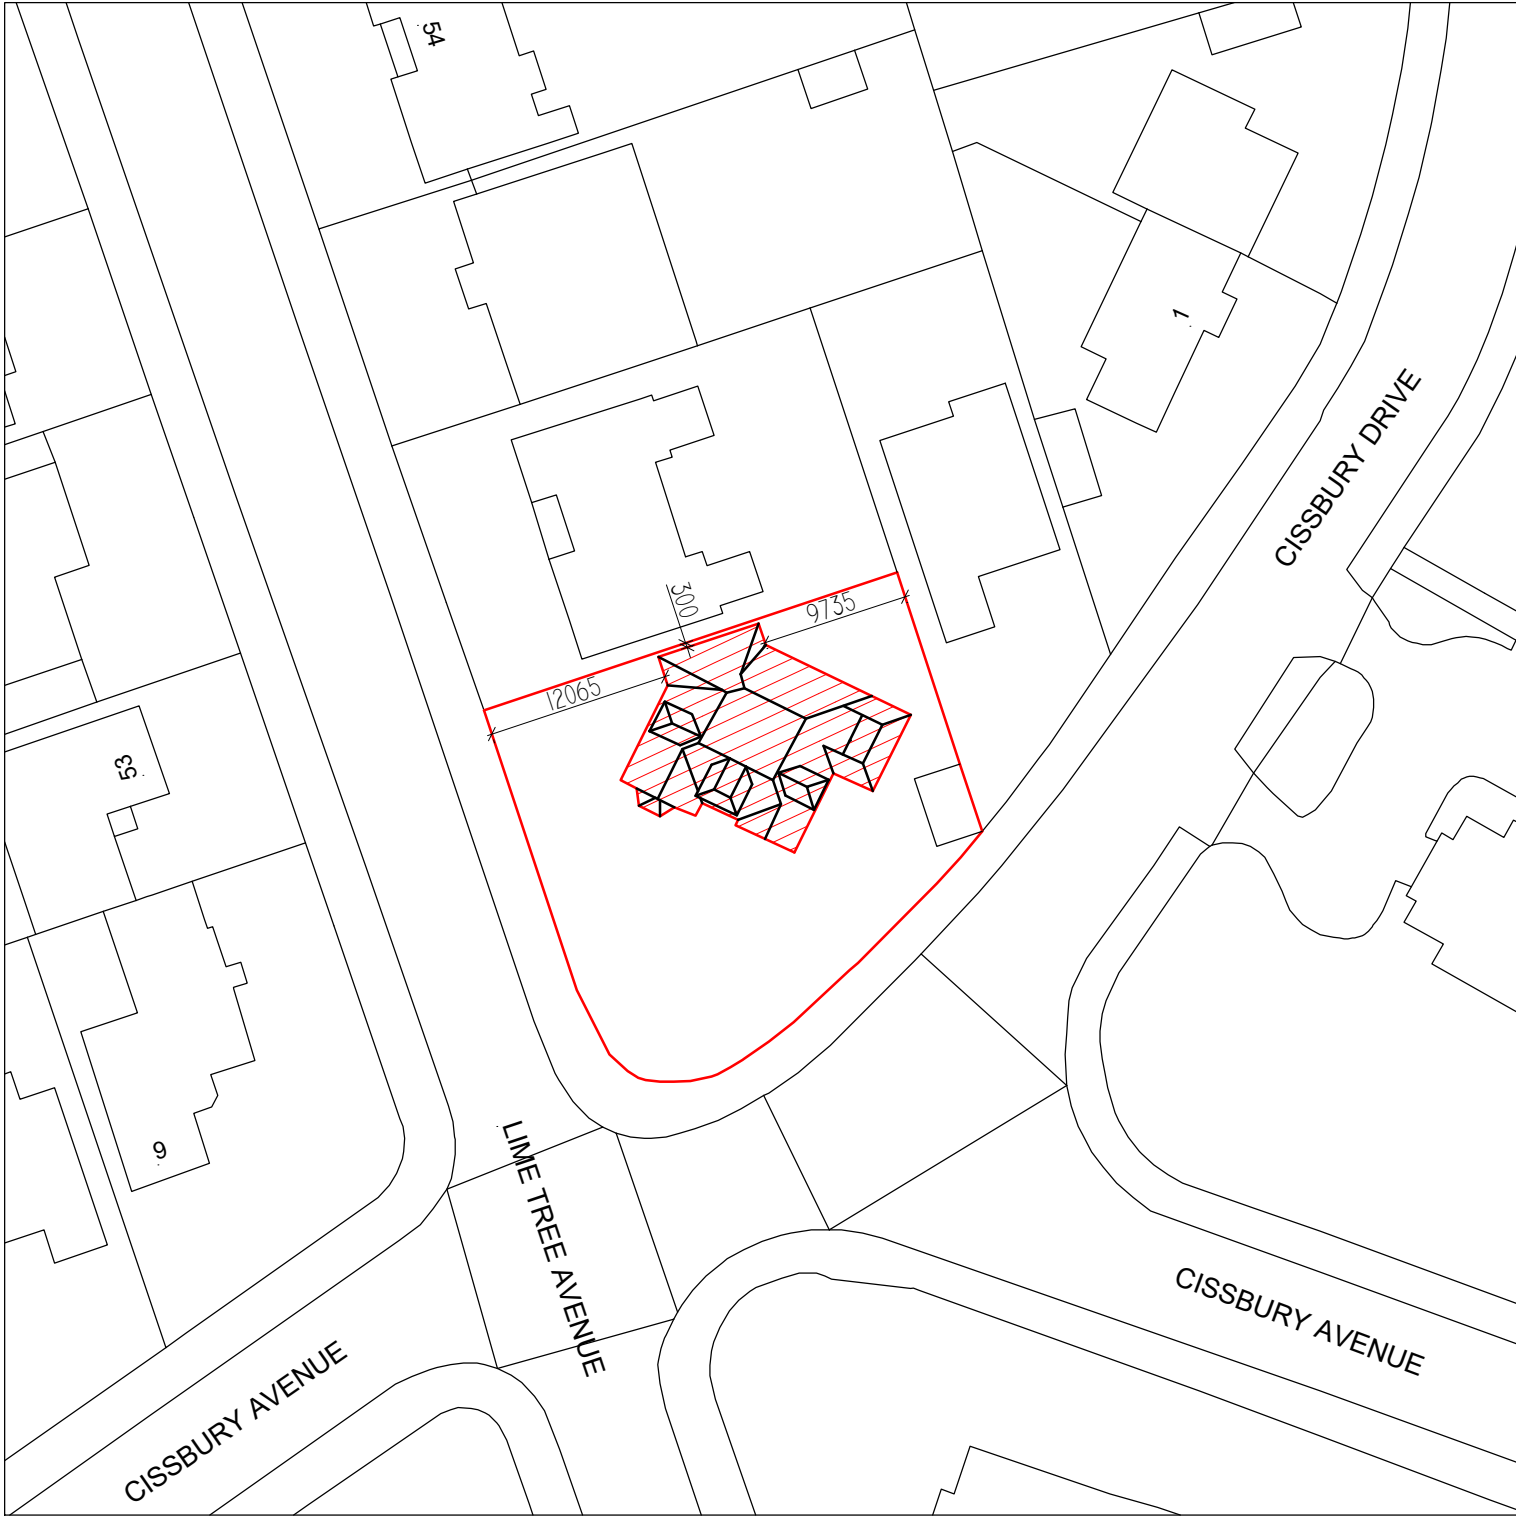


Rev.	Date	Description
 Contact 01903 357 047 info@coastlinearchitects.com www.coastlinearchitects.com		
client	Mr & Mrs Donaldson	
site address	48 LIME TREE AVENUE WORTHING, BN1 4 ODP	
project title	Proposed single storey side extension, loft conversion and internal alterations	
drawing title	BLOCK PLAN	
status	PLANNING	
date	7th Nov 2025	drawn by EL
scale	1:500 @ A3	
drawing no.	A-S-302	