

NOTES:
1. All dimensions are in mm and must be checked on site.
2. Drawings are to be read in conjunction with accompanying documents.
3. Any errors or inaccuracies should be brought to the attention of Jessey Mason.



Rear Elevation (North)
- PROPOSED
SCALE 1:100

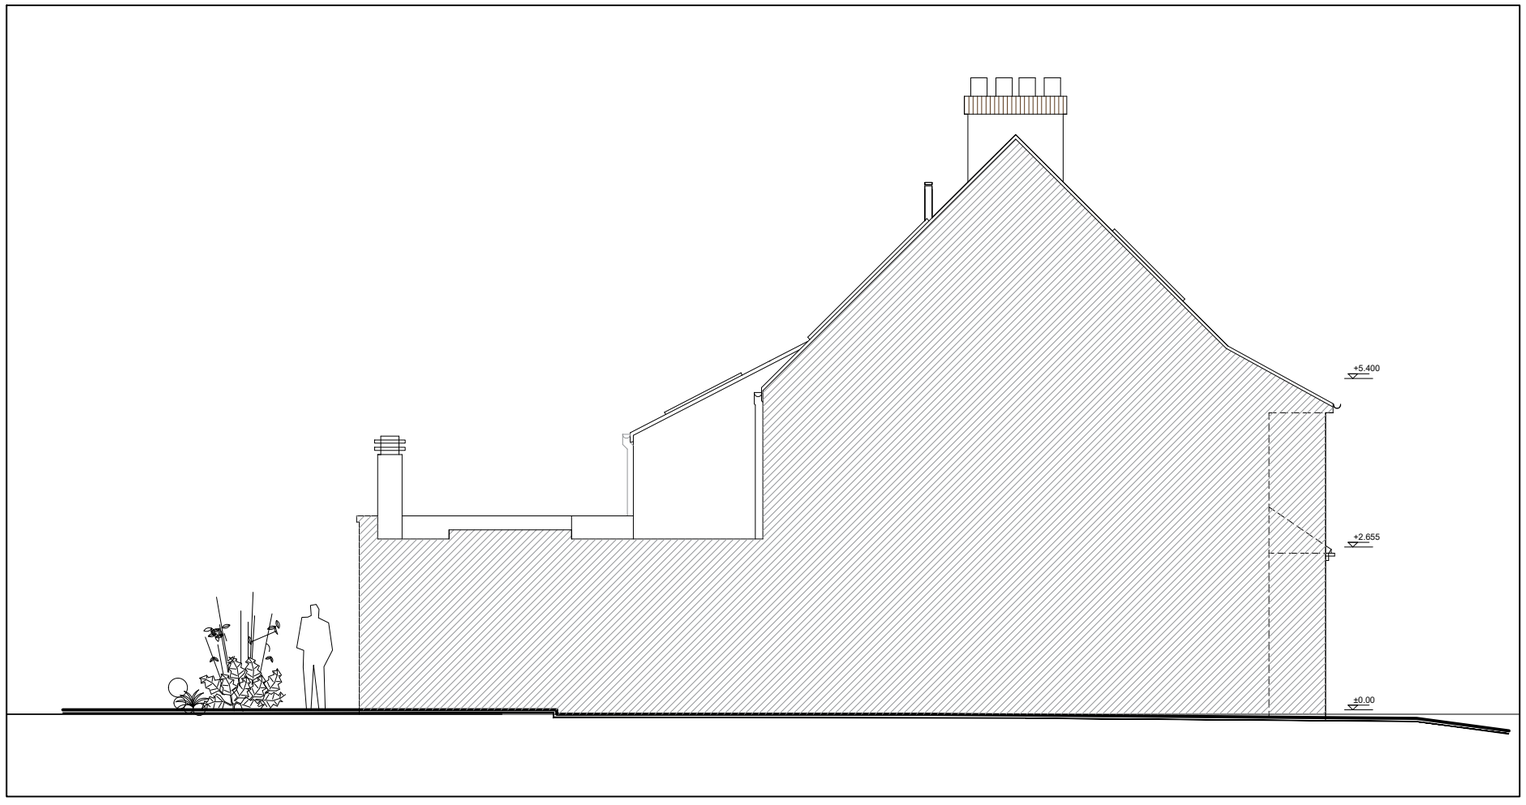

Side Elevation (West)
- PROPOSED
SCALE 1:100

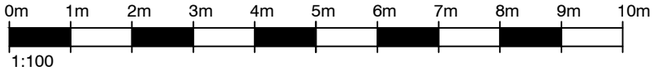

Contact Information
Unit 3, Tungsten Building, George Street, Portslade, Brighton, BN41 1RA
Tel: 01903 877724
Email: ruxandra@jesseymason.co.uk

JESSEY MASON ASSOCIATES
CIAT CHARTERED PRACTICE
RICS

Client Name	Mr and Mrs Hillman
Address	386 Upper Shoreham Road, Shoreham by Sea
Drawing Title	ELEVATIONS (North and West) - Proposed
Drawing Reference	RT/09/UpperShorehamRoad386
Date	17/05/23

Scale	Paper	Drawn By	Revision	Direction
1:100	A3	RT	A	