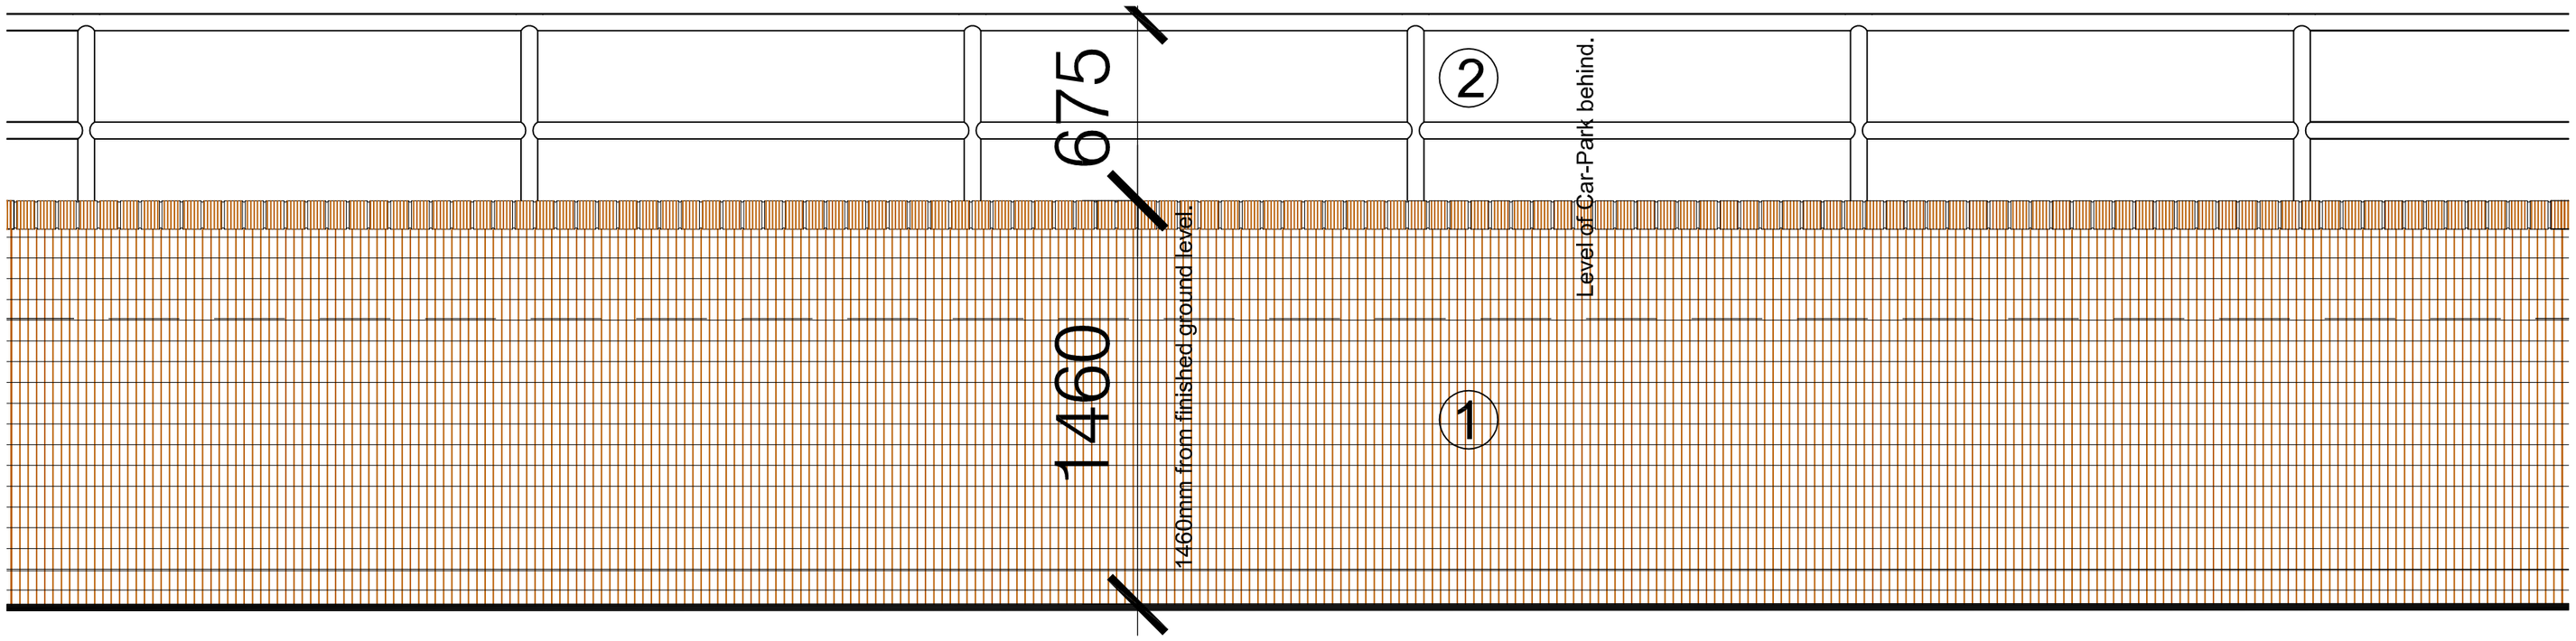

Retaining Wall Part Elevation A @ 1:20.

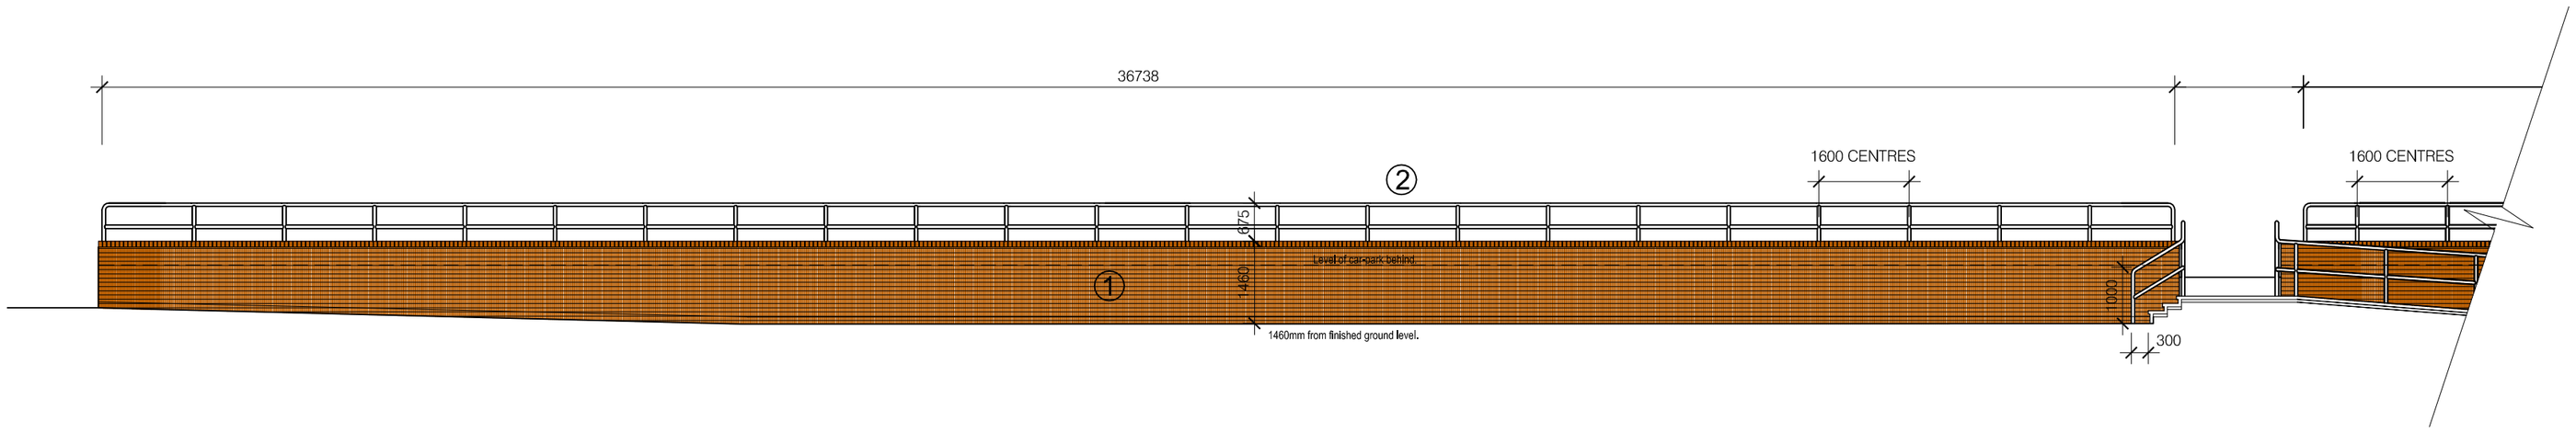

Retaining Wall Part Elevation A @ 1:100.

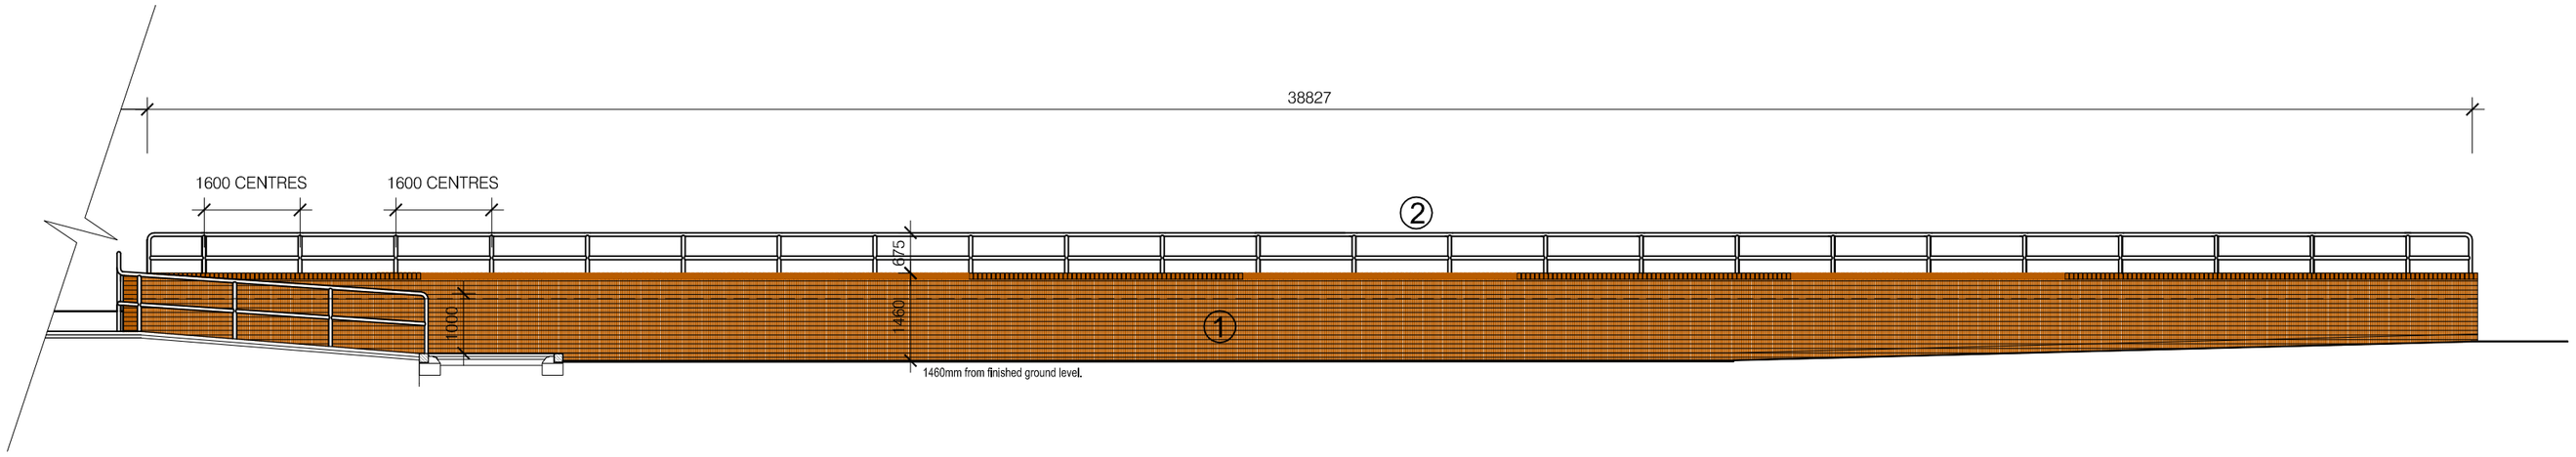

Retaining Wall Part Elevation A - Continued @ 1:100.

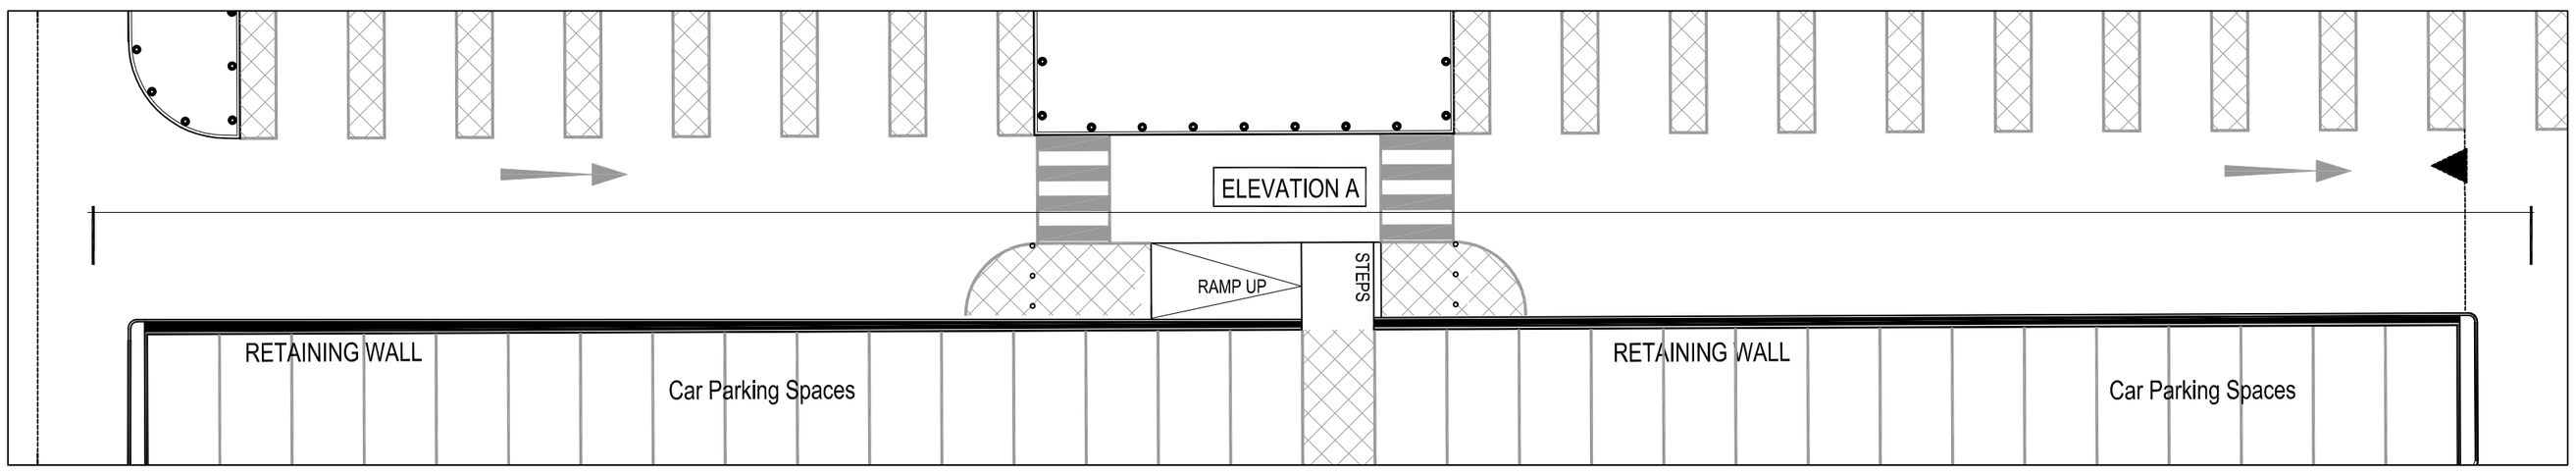

Part Site Plan @ 1:200.

NOTES

ORIGINAL A2

DO NOT SCALE FROM THIS DRAWING.
ALL DIMENSIONS TO BE CHECKED ON SITE.
COPYRIGHT PROTECTED.

SCHEDULE OF MATERIALS

All new brickwork to match existing.

① 1) Main Brick; Smeed Dean London Stock.

Coping Brick; Sea Sand Medium Dark Multi.

② 2) Balustrading; Stainless Steel Posts & Rails.

REV	DATE	DESCRIPTION	DRAWN	CHECKED

LOCATION FIGURE

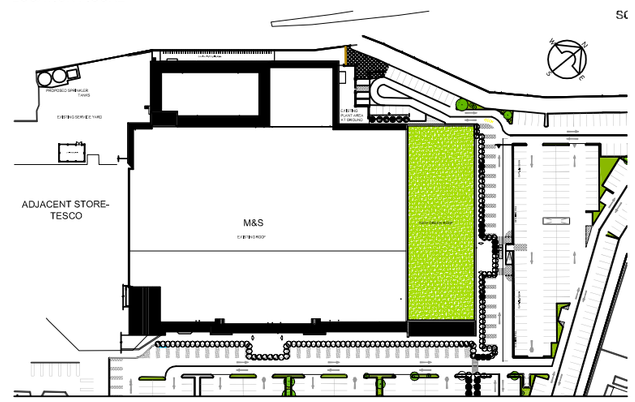

M&S

STORE NAME

Shoreham

STORE NUMBER	COUNTRY
3104	UK

PROJECT

Shoreham
Holmbush Centre
BN43 6TD

DRAWING

External Works
Retaining Wall Elevations

CONSULTANT

Darnton EGS Ltd

CONSULTANT LOGO

darntonegs
BUILT ENVIRONMENT CONSULTANCY
LEEDS LONDON BRISTOL WARWICK

Leeds Office:
The Coach House, Monk Fryston Hall, Monk Fryston, Leeds. LS25 5DU
T: 01977 681001 F: 01977 681006 www.darntonegs.com

SCALE	PAPER SIZE	DATE	DRAWN	CHECKED
As Shown	A2	04.04.11	PW	WRF

PROJECT No	CONSULTANT PROJECT No	DRAWING No	STATUS	REV
SHH033	7676	2040	C	

DISCIPLINE CODE	DISCIPLINE DESCRIPTION
A	Architecture