Location Plan

Site Address: **1, Latimer Road, Marine, Worthing, BN11 5EP**

Date Produced: **01-Apr-2025**

Scale: **1:1250 @A4**

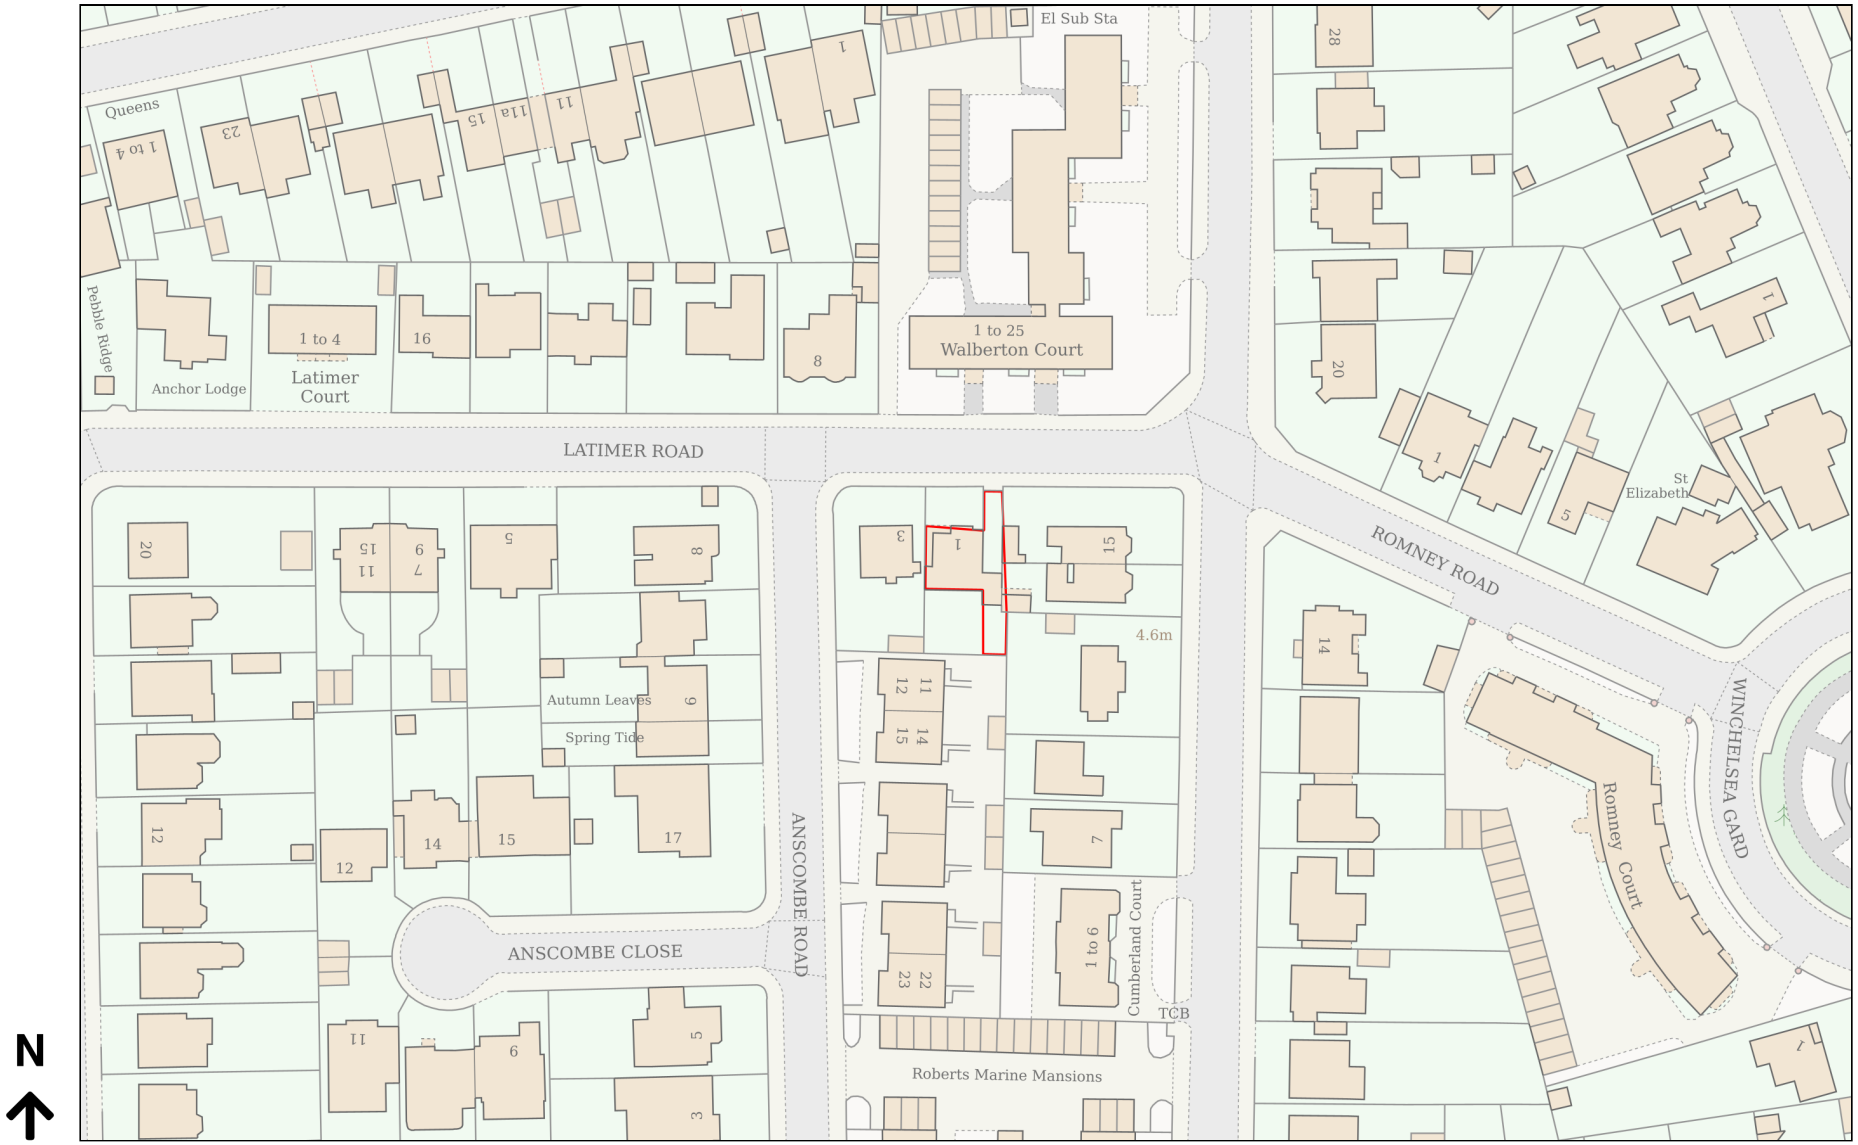

Planning Portal Reference: **PP-13911302v1**

Powered By TerraQuest

© Crown copyright and database rights 2025 OS 100042766