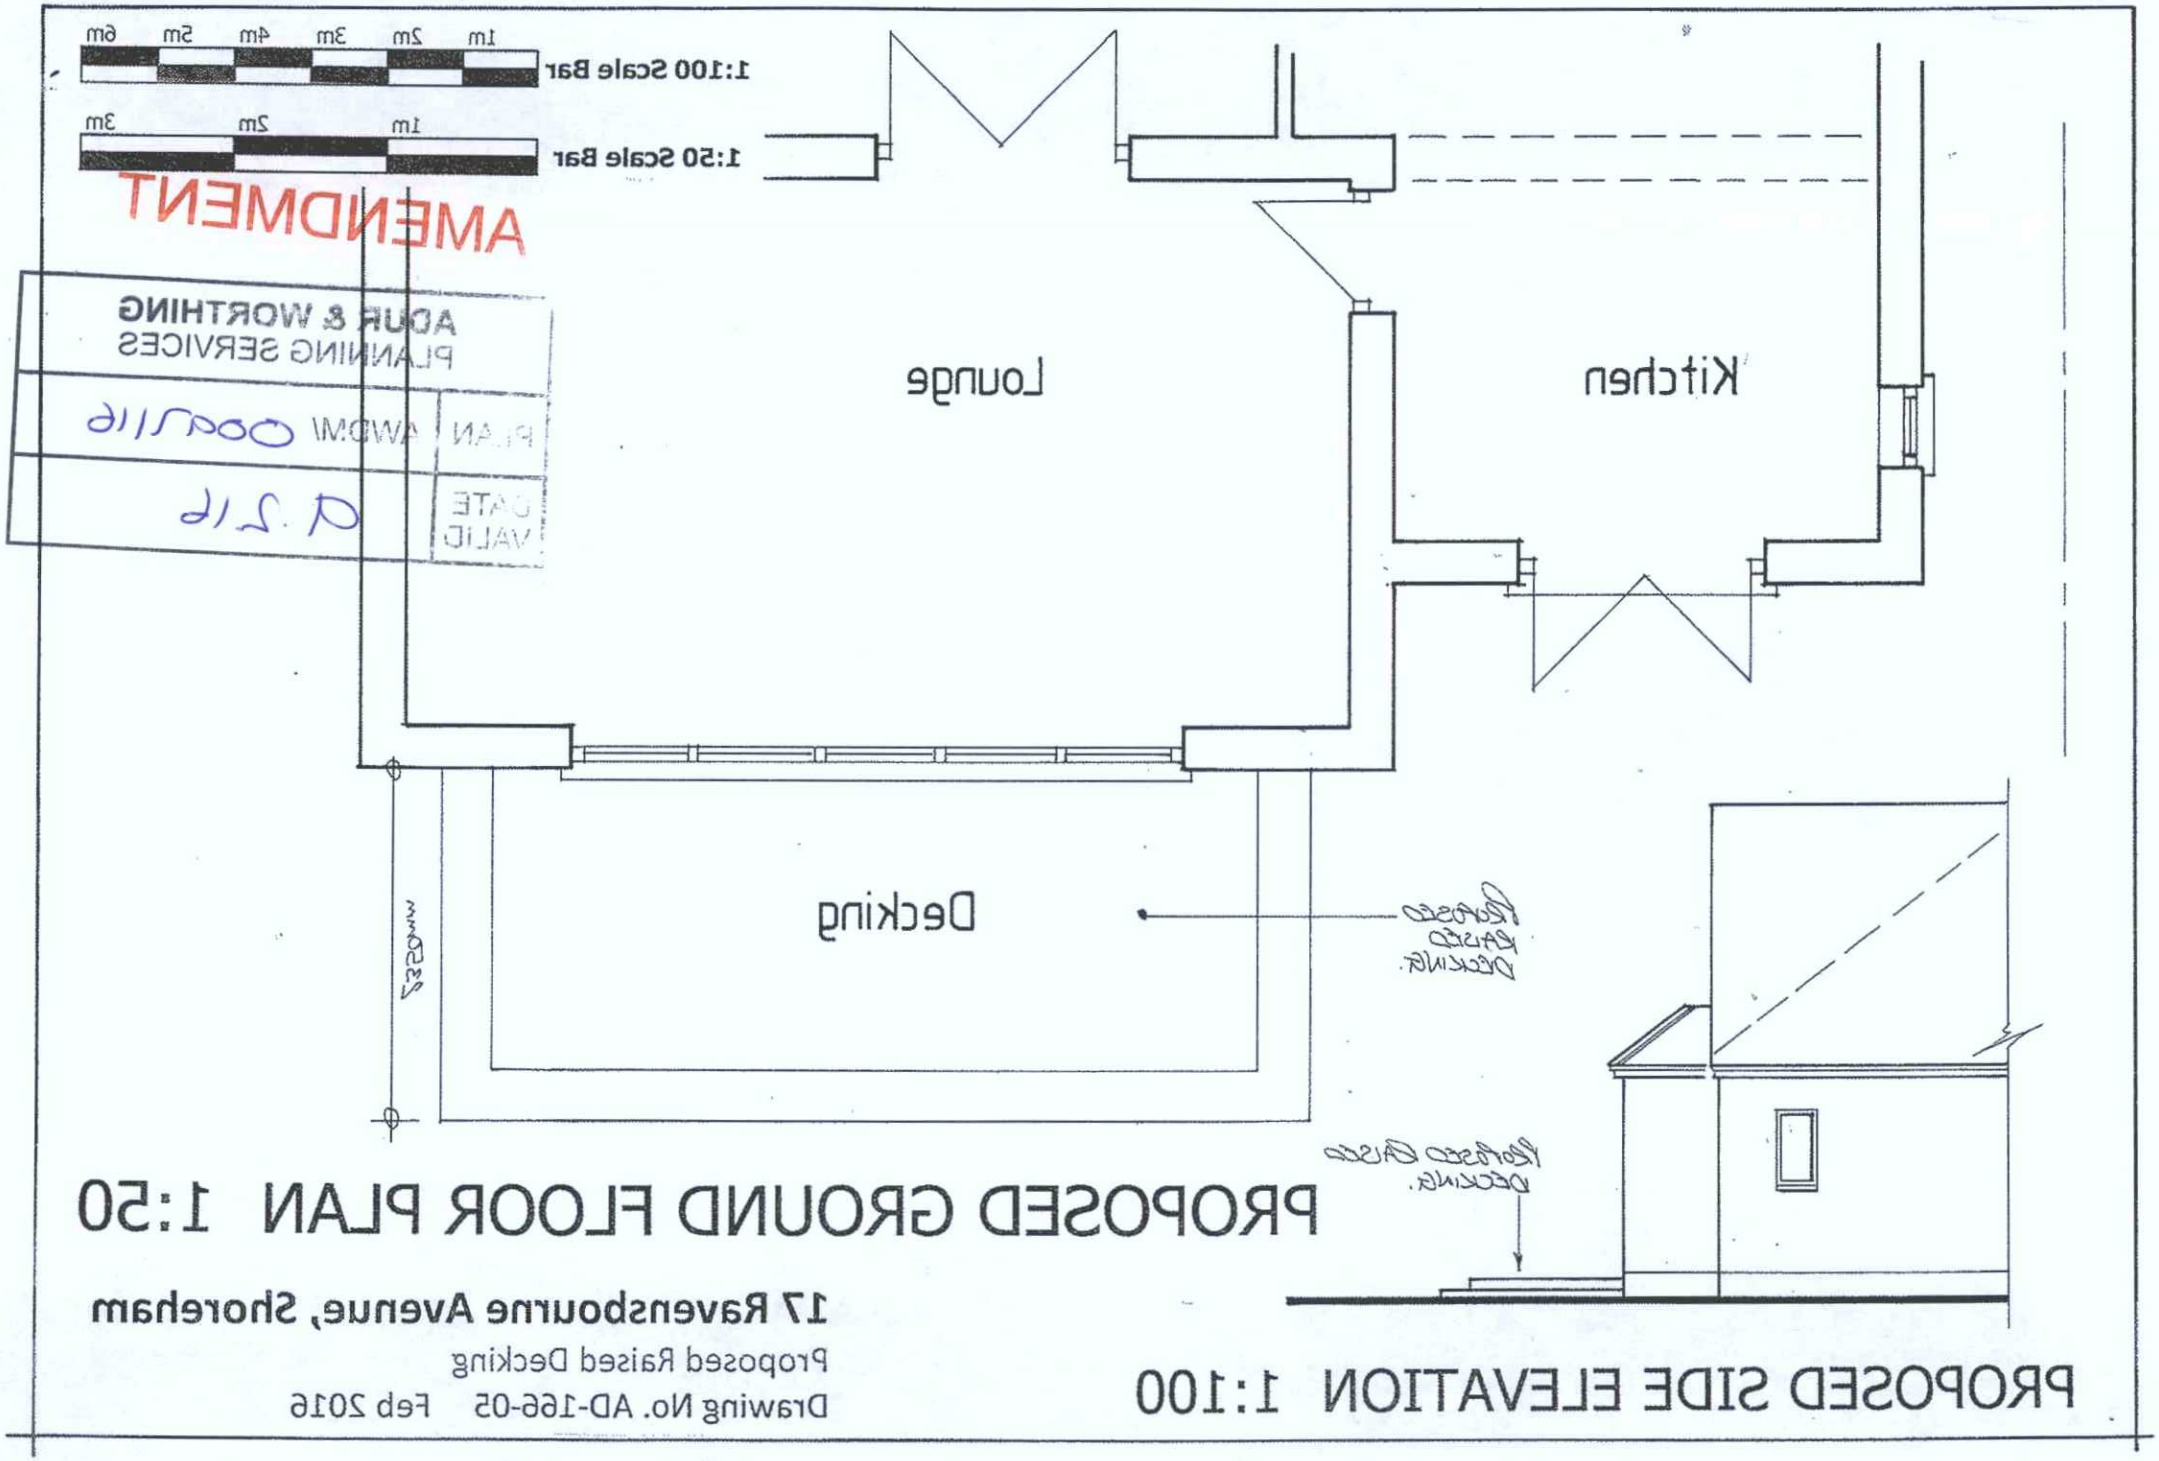
1:100 Scale Bar
1m 2m 3m 4m 5m 6m
1:50 Scale Bar
1m 2m 3m
AMENDMENT
ADUR & WORTHING
PLANNING SERVICES
PLAN
AWDM/ 0021/16
DATE VALID
9.2.16
Lounge
Kitchen
Decking
Proposed Raised Decking.
Proposed Raised Decking.
PROPOSED GROUND FLOOR PLAN 1:50
17 Ravensbourne Avenue, Shoreham
Proposed Raised Decking
Drawing No. AD-166-05 Feb 2016
PROPOSED SIDE ELEVATION 1:100