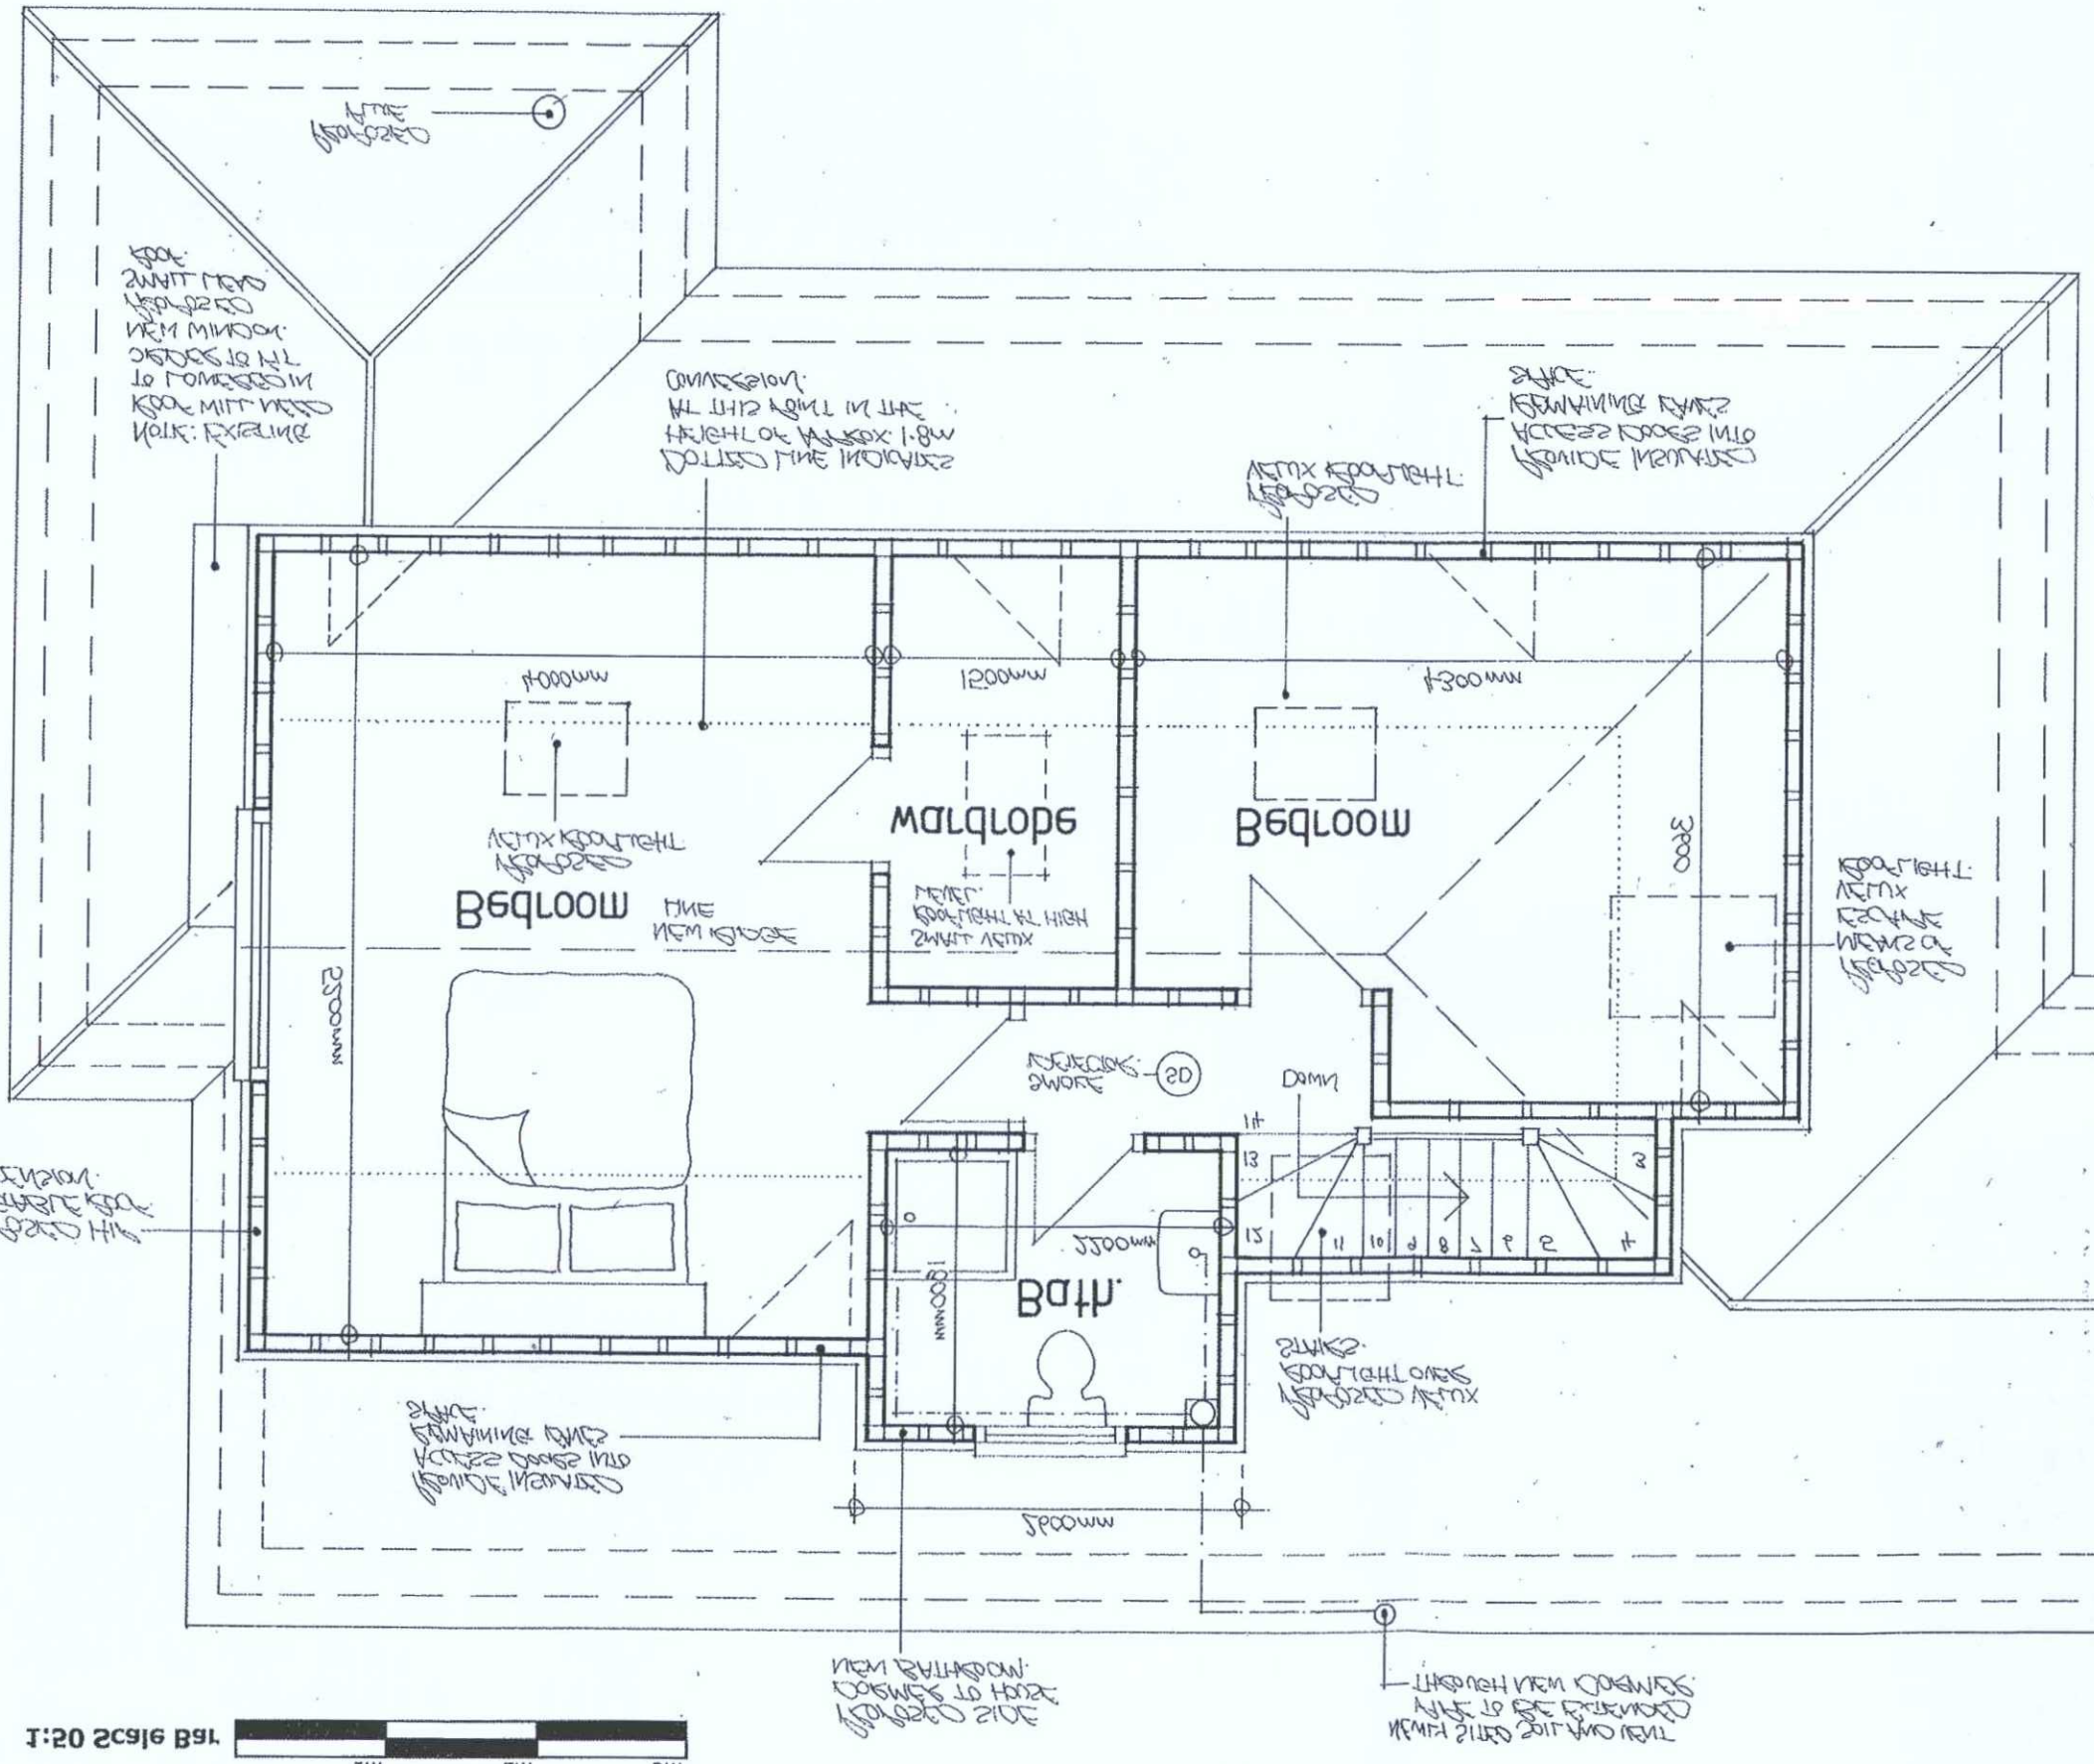
PROPOSED FIRST FLOOR PLAN 1:20


Bedroom
Bedroom
Bath
Landing
Stairs
Down
Roof
Velux
Velux
Velux