

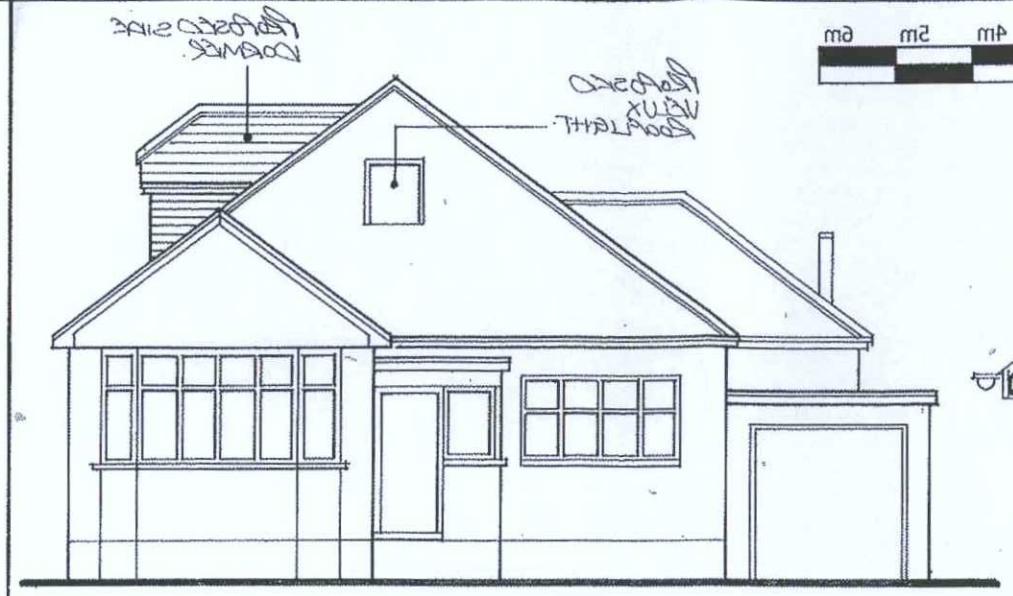


PROPOSED FRONT ELEVATION 1:100

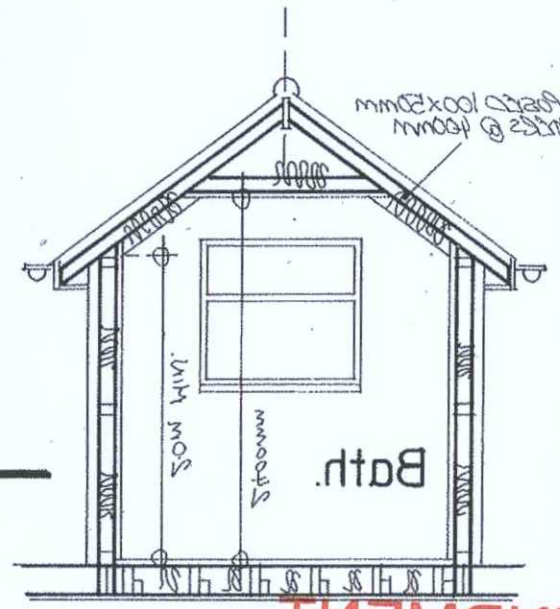

DORMER SECTION 1:50

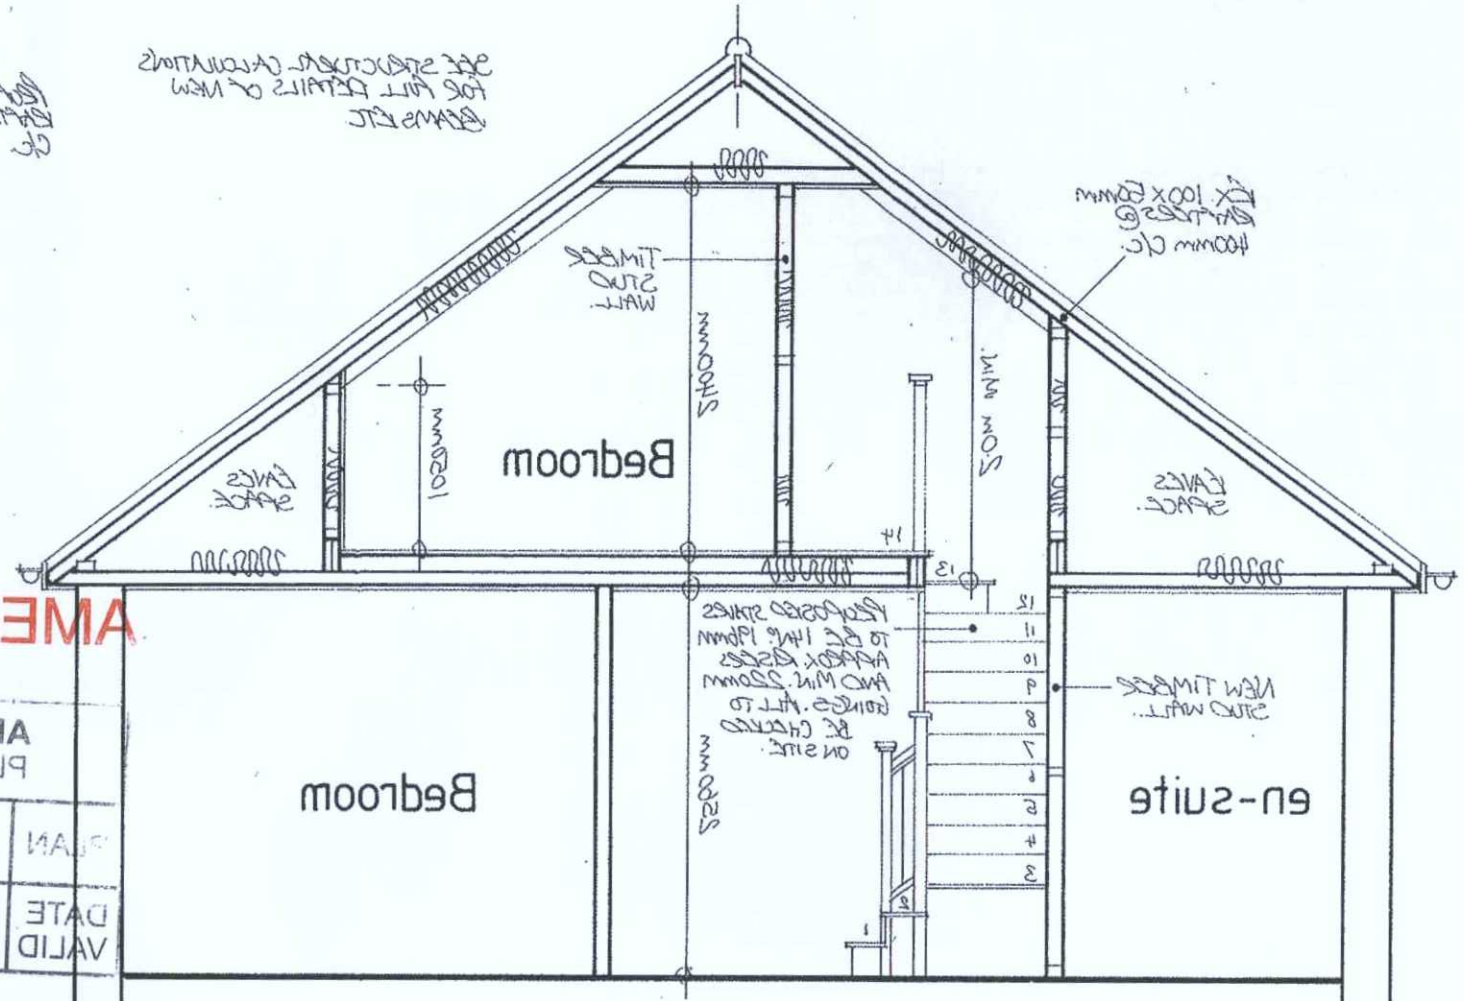

SECTION A:A 1:50

AMENDMENT

ADUR & WORTHING PLANNING SERVICES	
PLAN	AWDM/0021/16
DATE VALID	12.1.16

PROPOSED REAR ELEVATION 1:100

PROPOSED SIDE ELEVATION 1:100

PROPOSED SIDE ELEVATION 1:100

catterbury moore associates architectural & quantity surveying services	Unit 1 Gosling Croft Business Park Long Furlong Clophom Worthing West Sussex BN13 3UT
Address of works:	17 Ravensbourne Avenue, Shoreham
Drawing title:	Proposed Loft Conversion
Date: Dec. 2015	Scales: As shown / Paper size: A3 / Dwg No: AD-166-04 /A