0m 1m 2m 3m 4m

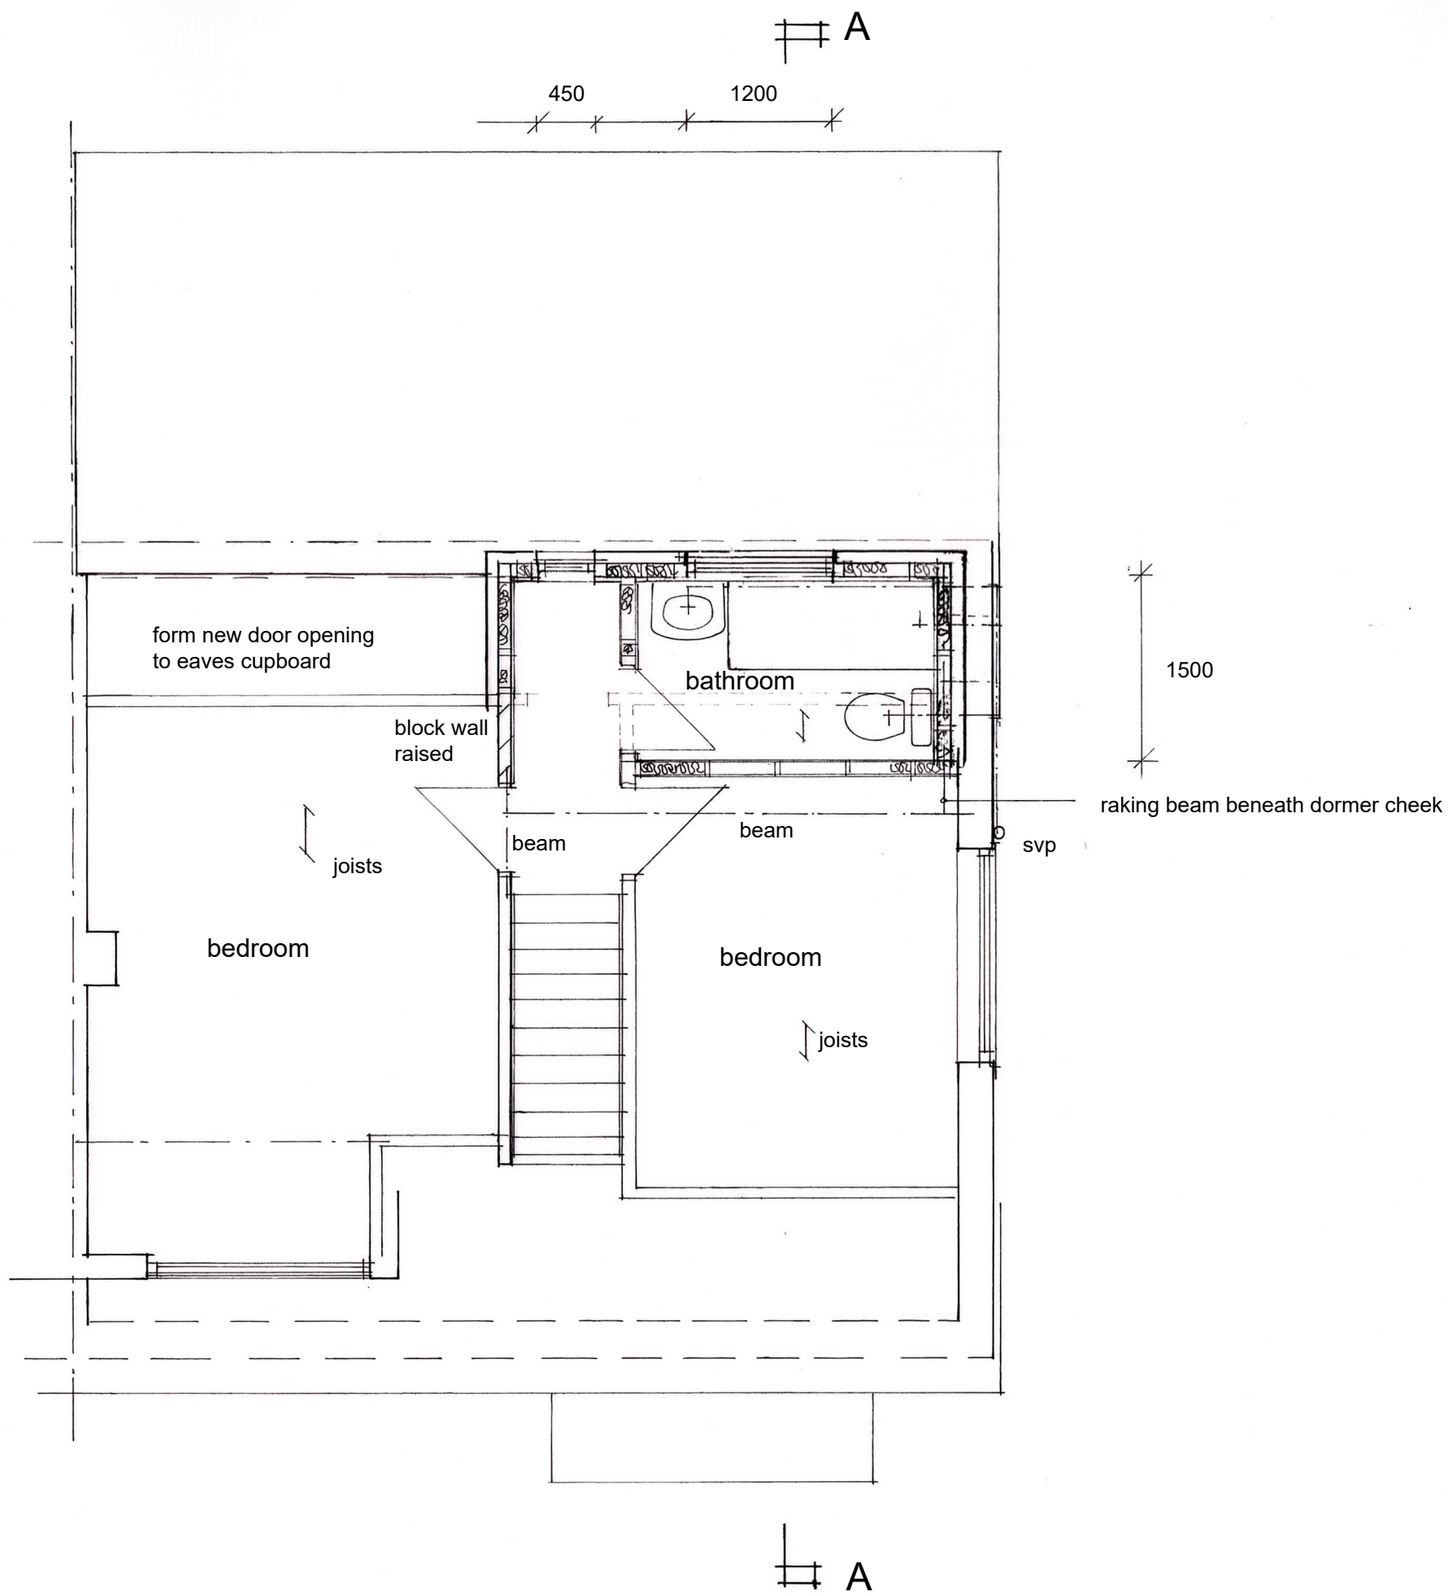

Proposed First Floor Plan

Sussex Building Surveyors Ltd

01903 529583
adk@sussexbuildingsurveyors.com

25 Hammy Close,
Shoreham-by-Sea,
West Sussex.
BN43 6BL

Rear Extension & Dormer
Proposed First Floor Plan

Scale: 1:50
Paper: A3
Date: April 2021
Drg No.: SBS/723/04B

Do not scale except for planning purposes.
All dimensions to be checked on site.