

- Notes:
1. Do not scale from this drawing, except for Planning.
 2. All dimensions are in millimetres / metres unless stated otherwise.

Rev	Description	By	Date

AMENDMENTS

Drawing Status:
FOR INFORMATION




ADUR & WORTHING
COUNCILS
Adur & Worthing HIA
Portland House, Richmond Rd.
WORTHING BN11 1HS
www.adur-worthing.gov.uk
home.improvement@adur-worthing.gov.uk

Property Title:
16 Park Way, Southwick
BN42 4LD

Drawing Title:
Access Plans - Proposed

Scale @ A2: 1:20		Date: 15-01-2026	
UPRN: N/A		Drawn By: N/A	Checked By: N/A
Drawing No: 016/PAR/001			Rev: -

Plan as Proposed

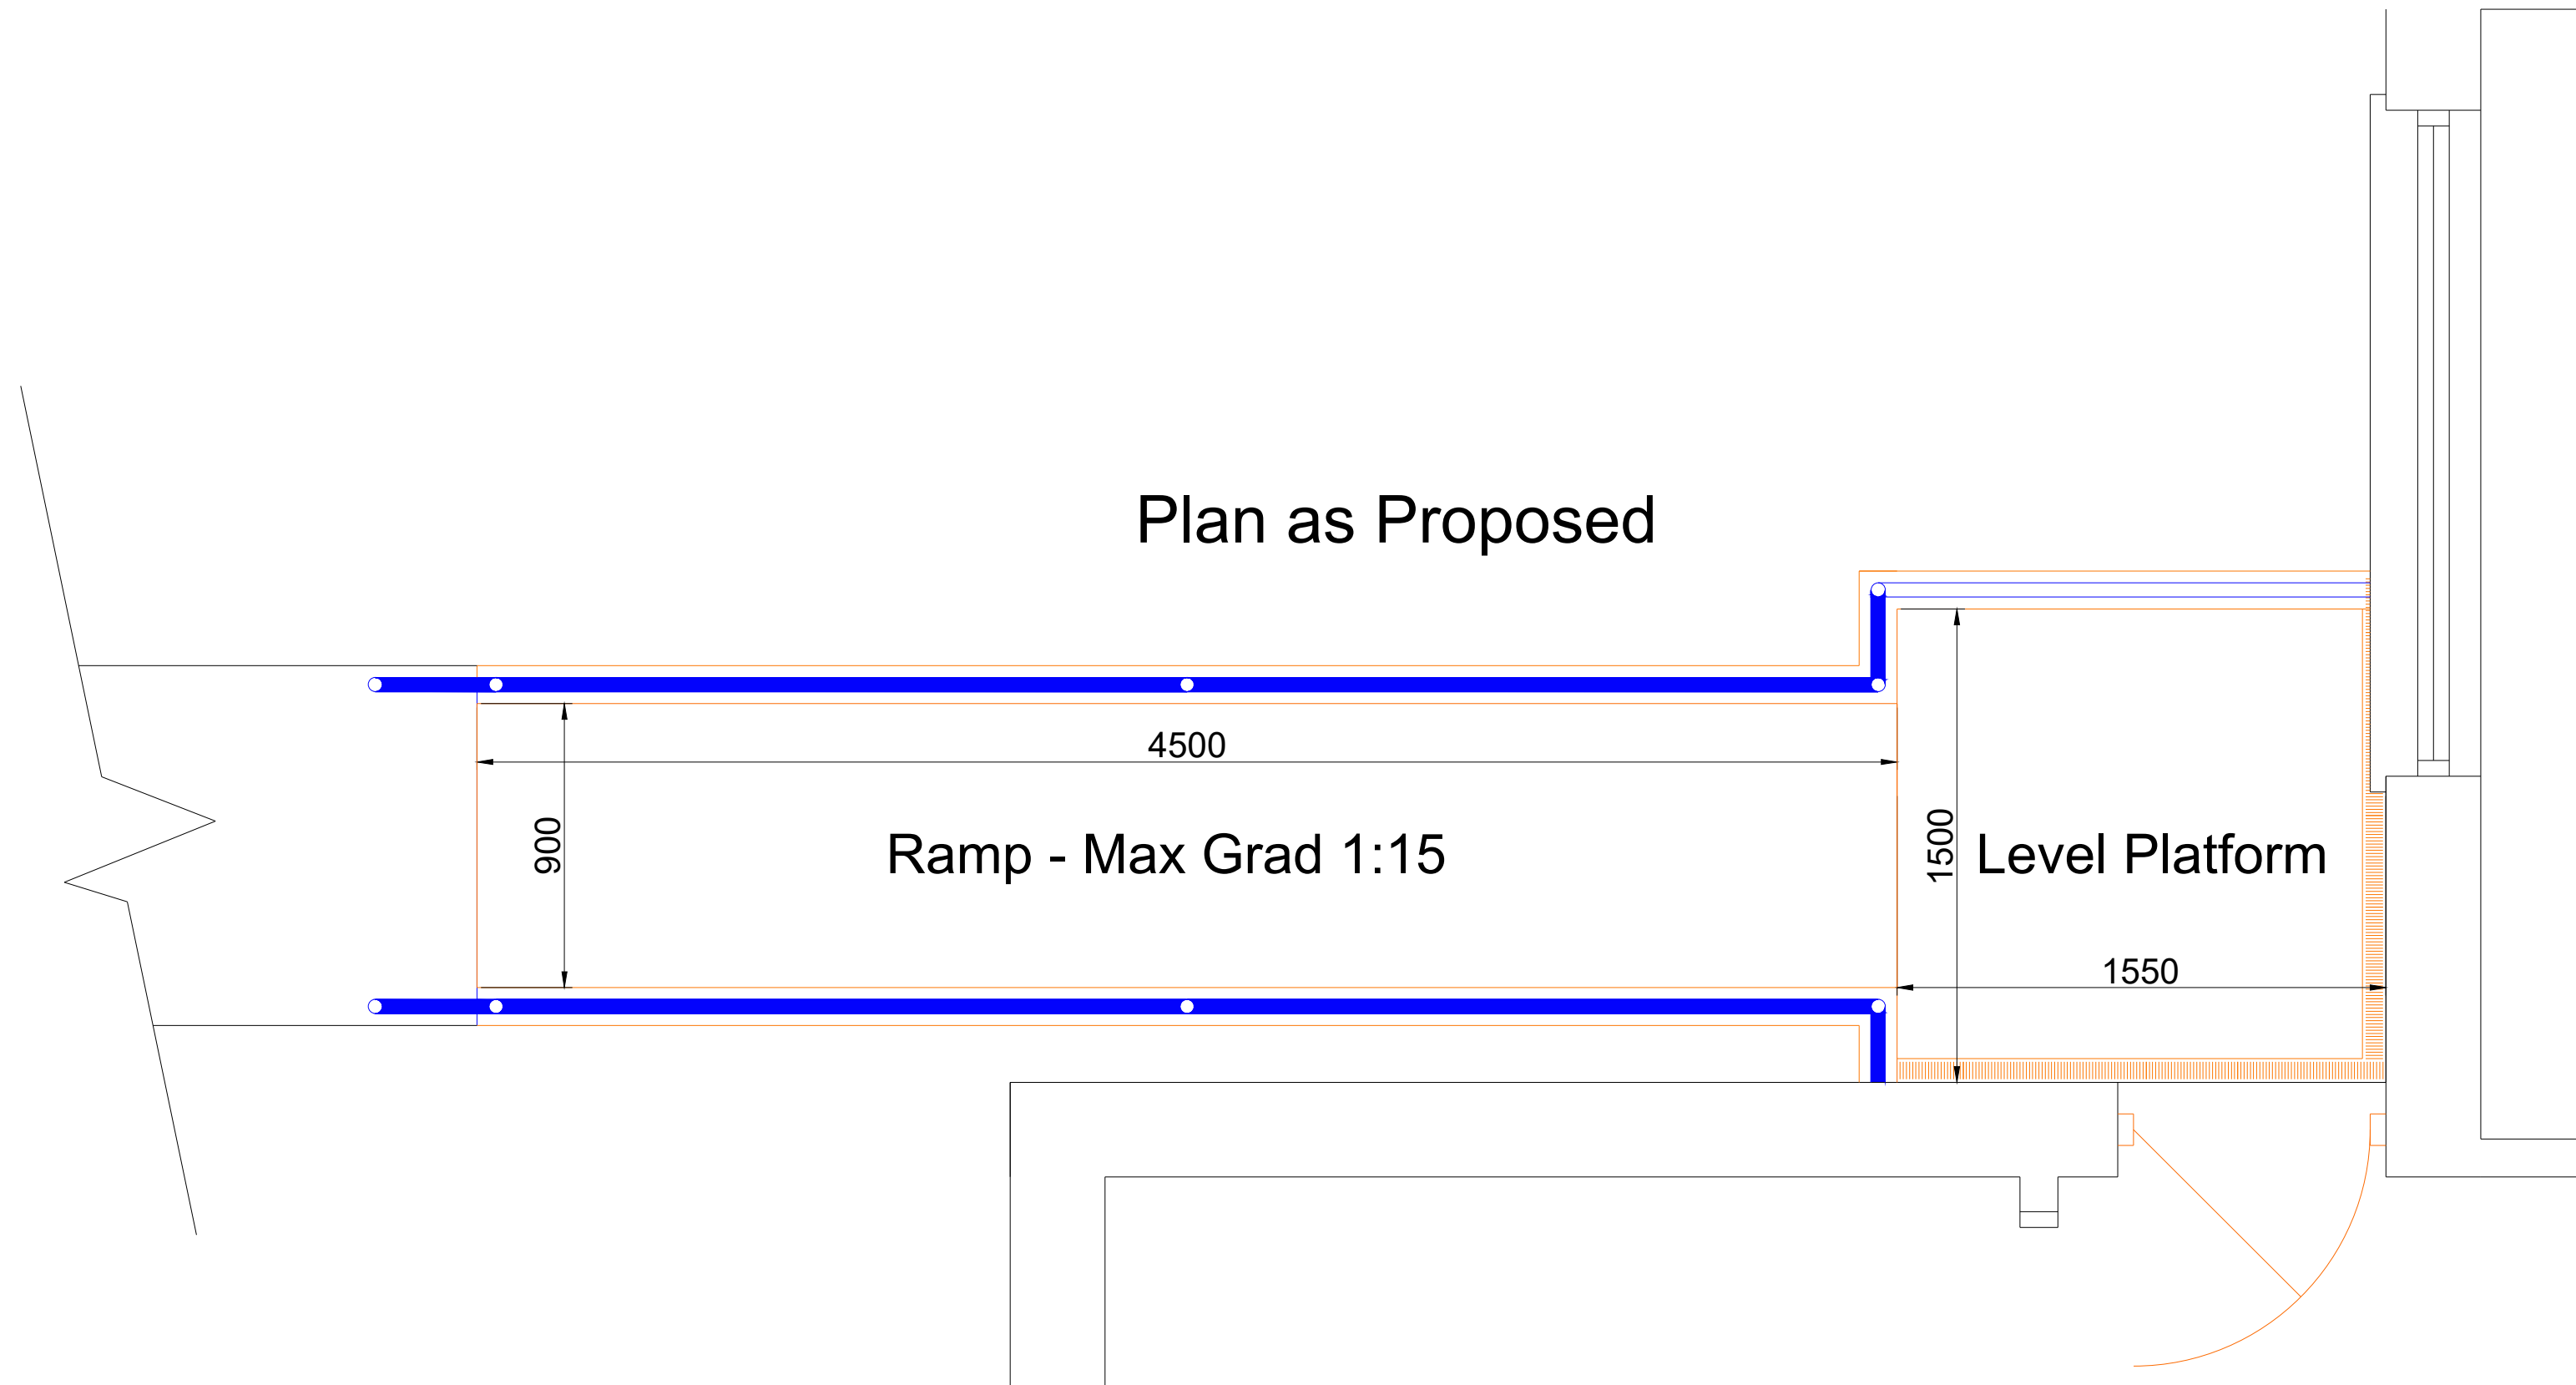

Scale 1:20
Scale in Millimetres
0 200 400 600 800 1000 1500 2000

