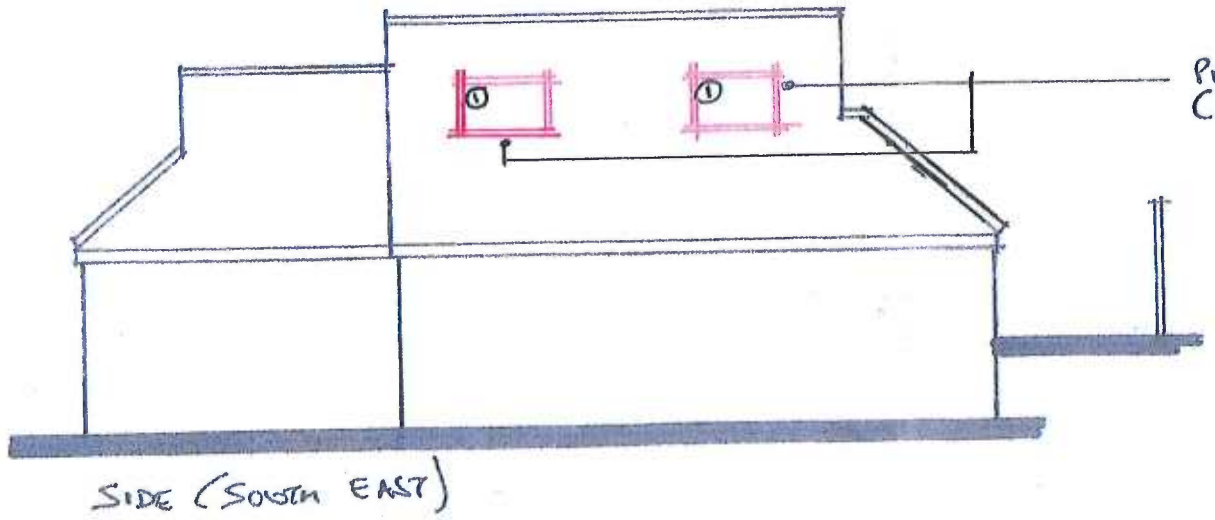

AMENDMENT

ADUR & WORTHING
PLANNING SERVICES

PLAN	AWDM/ 1258/18
DATE VALID	11 MAR 2019

Notes

All dimensions must be checked on site. Drawing can only be scaled for Planning Application purposes. Only written dimensions shall be taken.

The Contractor shall take all necessary site dimensions prior to manufacturing components detailed on this drawing.

All materials and workmanship shall comply with current Building Regulations, relevant British Standards and manufacturers recommendations.

0 1 2 3 4 5 6

B	03/2019	Double rooflights changed to single
A	07/2018	Cabrio rooflight changed to double
	Date	**Revision**

VELUX TYPE /SIZE

① VELUX SK06 - 1140X 1180 MM

AMENDMENT

Client

Mr G Reed

Project

30 Hillside
Southwick
BN42 4QD

Provision of rooflights and window to existing detached garage

Drawing Title

Proposed elevations

Scale 1:100 @ A3

Date Nov 2014

Drawing No. 12/10-02

Rev. B