

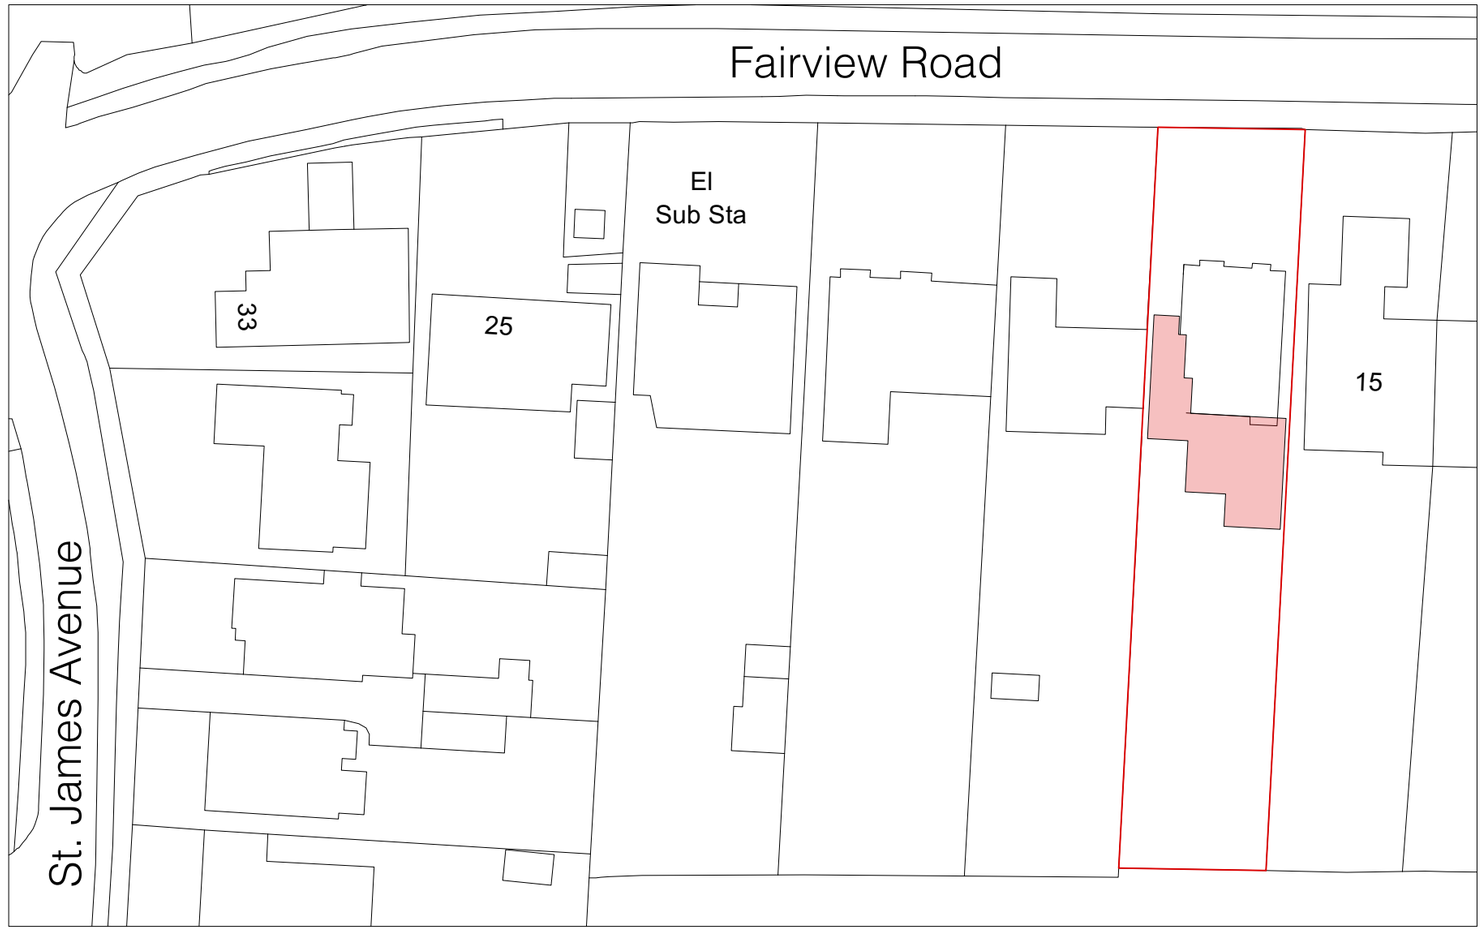

Production Date: 05 June 2025
Top Left: 518136.465 106004.072 Bottom Right: 518256.211 105928.949
© Crown copyright and database rights 2025 Ordnance Survey OS100035409.
Reproduction in whole or in part is prohibited without the permission of Ordnance Survey

PB PROPERTIES
the design to build on
CIAT CHARTERED PRACTICE

Paul Maggs MCIAT
Hazelwood, Harbolets Road,
West Chltington RH20 2LG
Tel: 01798 813298
paul@pbproperties.co.uk
www.pbproperties.co.uk

Client: Young

Site Address:
17 Fairview Road
Lancing
BN15 0PA

Project Name:
Rear extension to Lower ground Ground & First Floor, replacement Garage & carport

Date: 05/06/2025

Scales Page Size A3:
AS NOTED

Plan No. D 0625/751/01

Drawings produced using Vectorworks CAD. Only written dimensions to be respected.
Copyright protected to PB Properties