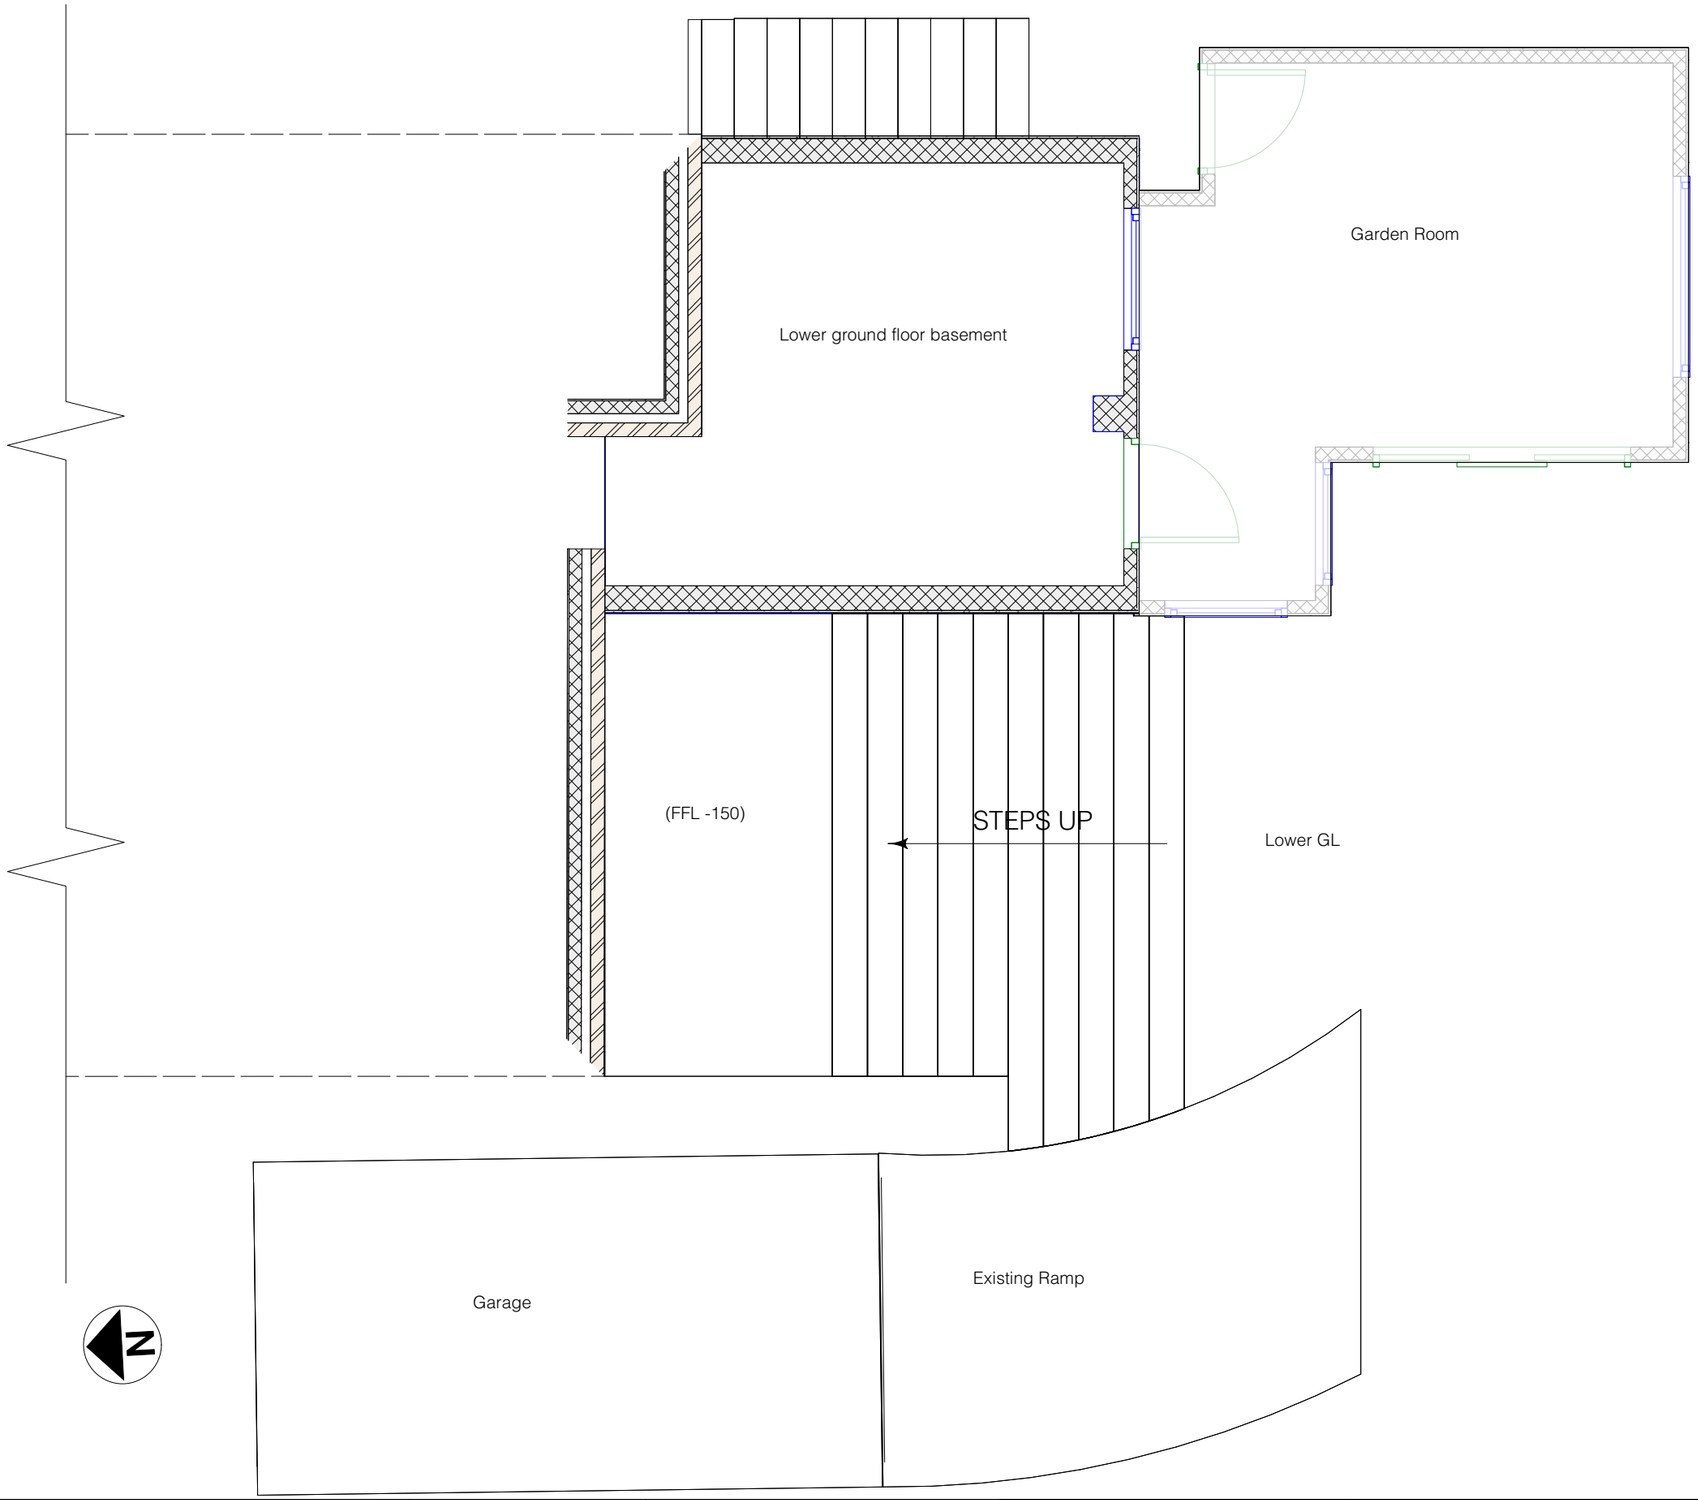

EXISTING LOWER GROUND FLOOR

0.0 1.0 2.0 3.0 4.0 5.0 M

PB PROPERTIES
the design to build on

CIAT CHARTERED PRACTICE

Paul Maggs MCIAT
Hazelwood, Harbolets Road,
West Chltington RH20 2LG
Tel: 01798 813298
paul@pbproperties.co.uk
www.pbproperties.co.uk

Client: Young

Site Address:
17 Fairview Road
Lancing
BN15 0PA

Project Name:
Rear extension to Lower ground Ground & First Floor, replacement Garage & carport

Date: 05/06/2025

Scales Page Size A3:
1:50

Plan No. D 0625/751/02

Drawings produced using Vectorworks CAD. Only written dimensions to be respected.
Copyright protected to PB Properties