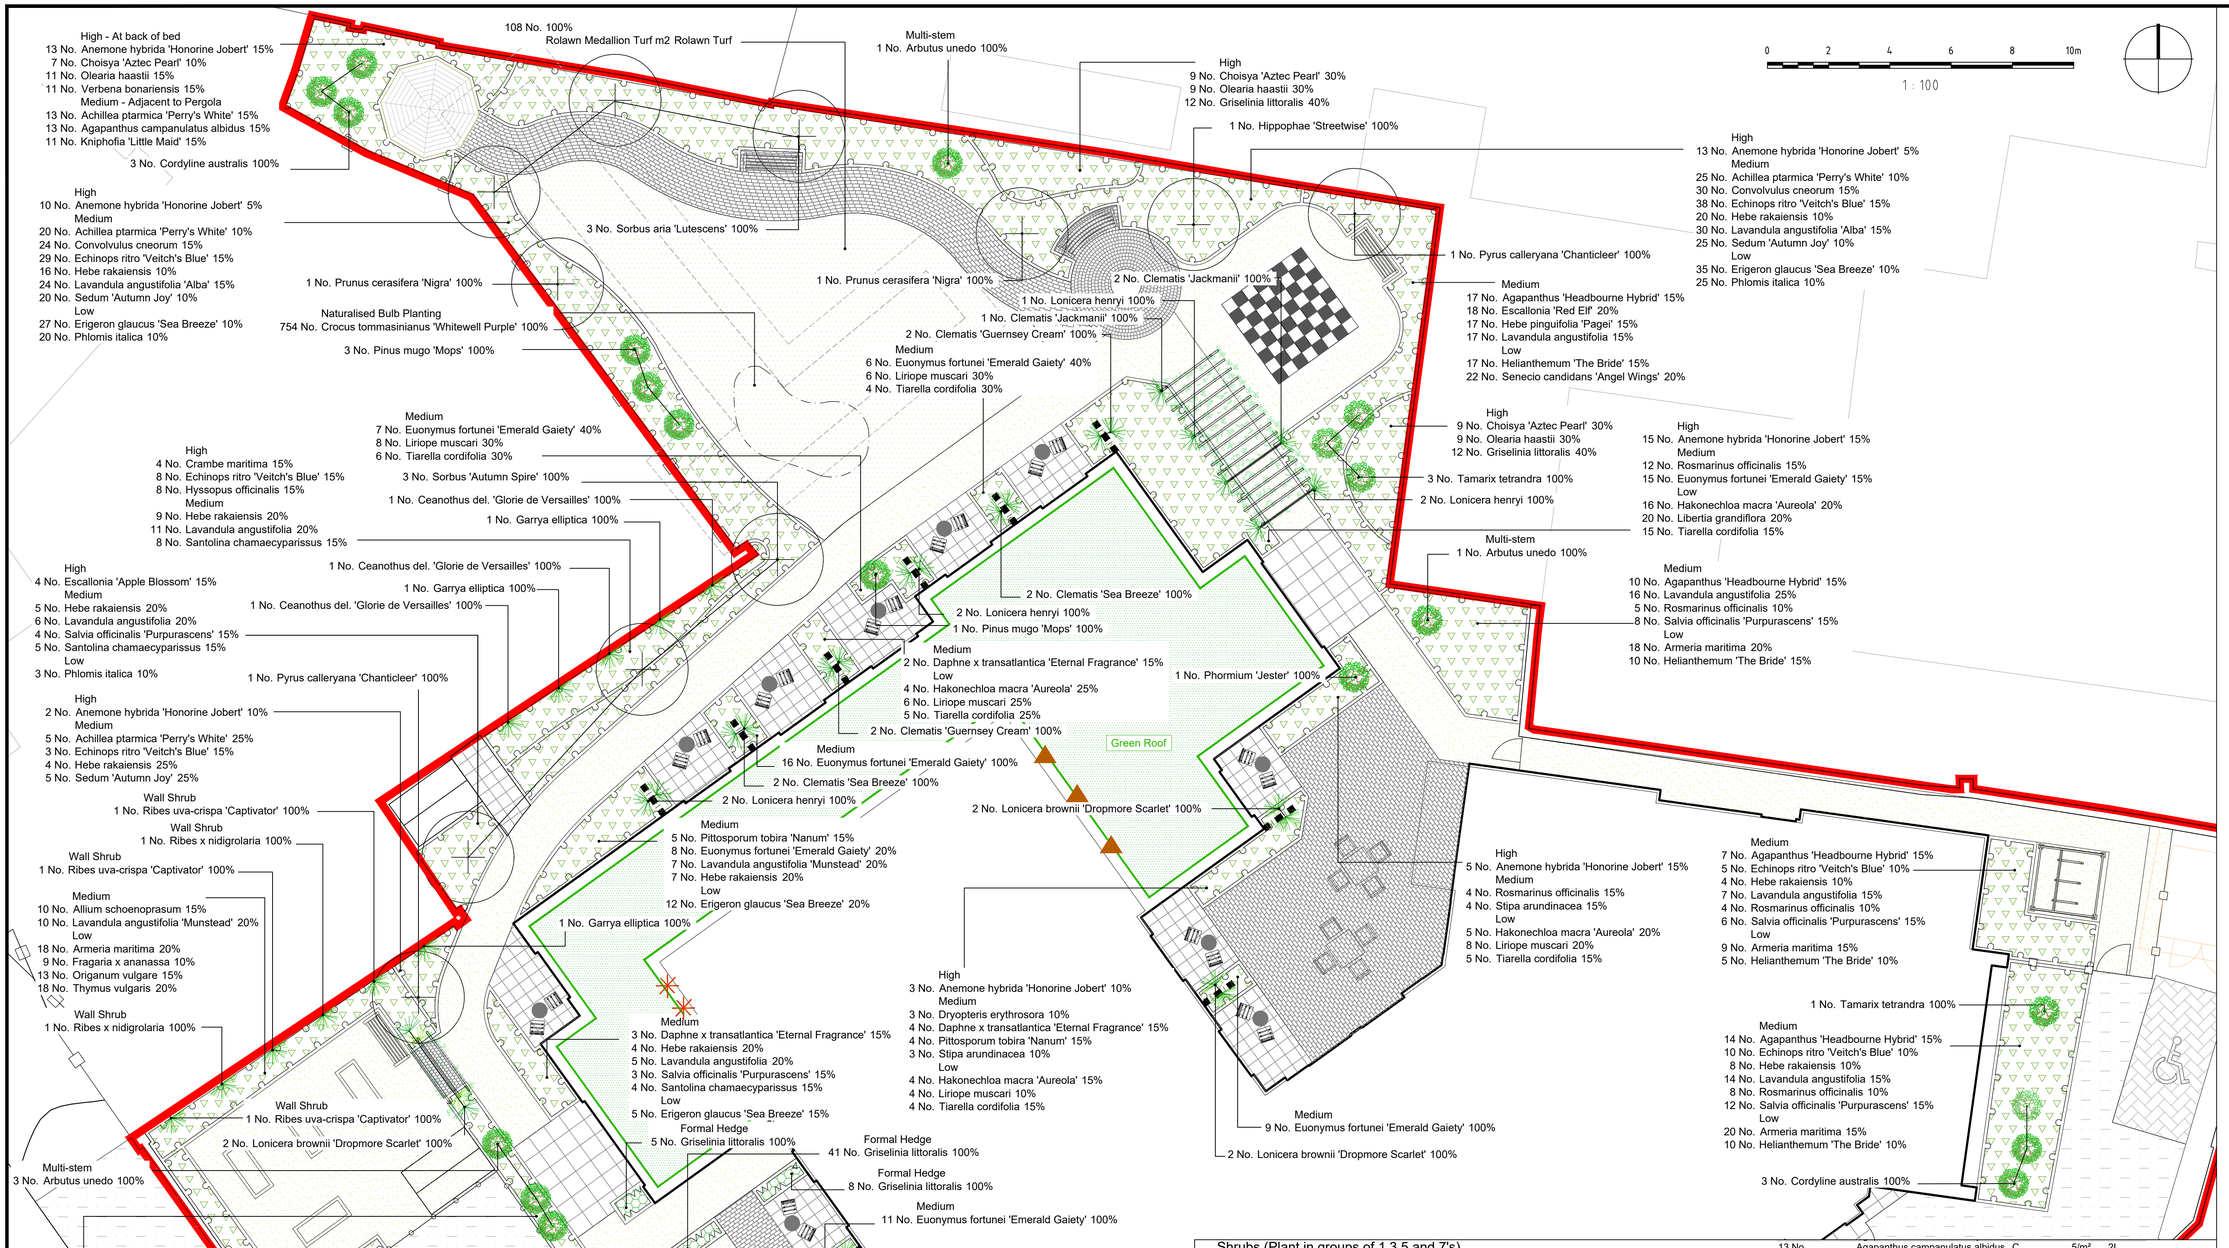


Detailed Planting Schedule

Trees

No.	Species Name	Specification	Density	Girth	Height
6 No.	Arbutus unedo	Multi-Stemmed :C	Counted		1.2-1.5 m
1 No.	Hippophae 'Streetwise'	Extra Heavy Standard :Clear Stem 175-200 :C	Counted	14-16cm	4.0-4.5m
2 No.	Prunus cerasifera 'Nigra'	Extra Heavy Standard :Clear Stem 175-200 :C	Counted	14-16cm	400-450cm
2 No.	Pyrus calleryana 'Chanticleer'	Extra Heavy Standard :C :Clear Stem 175-200	Counted	14-16cm	400-450cm
4 No.	Sorbus 'Autumn Spire'	Extra Heavy Standard :Clear Stem 175-200 :C	Counted	14-16cm	4.0-4.5m
3 No.	Sorbus aria 'Lutescens'	Extra Heavy Standard :Clear Stem 175-200 :C	Counted	14-16cm	4.0-4.5m

Total :18 No.

Conifers

No.	Species Name	Specification	Density	Pot Size	Height
4 No.	Pinus mugo 'Mops'	Bushy; C	Counted	5-7.5L	60-80cm

Total :4 No.

Ferns

No.	Species Name	Specification	Density	Pot Size
3 No.	Dryopteris erythrosora	Full Pot	4/m²	2L

Total :3 No.

Shrubs (Plant in groups of 1,3,5 and 7's)

No.	Species Name	Specification	Density	Pot Size	Height
3 No.	Ceanothus del. 'Glorie de Versailles'	Bushy	Counted	5-7.5L	40-60cm
30 No.	Choisya 'Aztec Pearl'	Bushy	4/m²	3L	40-60cm
54 No.	Convolvulus cneorum	Bushy	4/m²	3L	30-40cm
6 No.	Cordyline australis	C	Counted	5-7.5L	60-80cm
9 No.	Daphne x transatlantica 'Eternal Fragrance'	Bushy	4/m²	3L	30-40cm
4 No.	Escallonia 'Apple Blossom'	Bushy	4/m²	3L	40-60cm
25 No.	Escallonia 'Red Elf'	Bushy	4/m²	3L	40-60cm
83 No.	Euonymus fortunei 'Emerald Gaiety'	Bushy	5/m²	3L	30-40cm
3 No.	Garrya elliptica	Bushy	Counted	5-7.5L	40-60cm
24 No.	Griselinia littoralis	Bushy	4/m²	3L	40-60cm
54 No.	Griselinia littoralis	Bushy	5/m	2L	60-80cm
29 No.	Hebe pinguifolia 'Pagei'	Bushy	5/m²	3L	20-30cm
4 No.	Hebe pinguifolia 'Pagei'	Bushy	4/m²	3L	20-30cm
77 No.	Hebe rakaiensis	Bushy	4/m²	3L	40-60cm
63 No.	Helianthemum 'The Bride'	Bushy	5/m²	3L	20-30cm
115 No.	Lavandula angustifolia	Bushy	5/m²	3L	30-40cm
54 No.	Lavandula angustifolia 'Alba'	Bushy	4/m²	3L	40-60cm
21 No.	Lavandula angustifolia 'Munstead'	Bushy	4/m²	3L	30-40cm
34 No.	Olearia haastii	Bushy	4/m²	3L	40-60cm
48 No.	Phlomis italica	Bushy :Bushy	5/m²	3L	30-40cm
1 No.	Phormium 'Jester'	C	Counted	5-7.5L	60-80cm
9 No.	Pittosporum tobira 'Nanum'	Bushy	4/m²	3L	40-60cm
3 No.	Ribes uva-crispa 'Captivator'	Branched	Counted	5-7.5L	40-60cm
2 No.	Ribes x nidigrolaria	Bushy	Counted	5-7.5L	40-60cm
45 No.	Rosmarinus officinalis	Bushy	4/m²	3L	30-40cm
50 No.	Salvia officinalis 'Purpurascens'	Bushy	4/m²	3L	30-40cm
17 No.	Santolina chamaecyparissus	Bushy	5/m²	3L	30-40cm
4 No.	Tamarix tetrandra	C	Counted	5-7.5L	60-80cm

Total :871 No.

Climbers

No.	Species Name	Specification	Density	Pot Size	Height
6 No.	Clematis 'Guernsey Cream'	Caned	Counted	3L	60-80cm
3 No.	Clematis 'Jackmanii'	Caned	Counted	3L	60-80cm
4 No.	Clematis 'Sea Breeze'	Caned	Counted	3L	60-80cm
8 No.	Lonicera brownii 'Dropmore Scarlet'	Caned	Counted	3L	60-80cm
7 No.	Lonicera henryi	Caned	Counted	3L	60-80cm

Total :28 No.

Herbaceous (Plant in groups of 1,3,5 and 7's)

No.	Species Name	Specification	Density	Pot Size
63 No.	Achillea ptarmica 'Perry's White'	C	5/m²	2L
69 No.	Agapanthus 'Headbourne Hybrid'	C	5/m²	2L
13 No.	Agapanthus campanulatus albidus	C	5/m²	2L
61 No.	Anemone hybrida 'Honorine Jobert'	C	5/m²	2L
92 No.	Armeria maritima	C	7/m²	2L
8 No.	Crambe maritima	C	2/m²	2L
93 No.	Echinops ritro 'Veitch's Blue'	C	5/m²	2L
79 No.	Erigeron glaucus 'Sea Breeze'	C	7/m²	2L
9 No.	Fragaria x ananassa	C	7/m²	2L
14 No.	Hyssopus officinalis	C	5/m²	2L
11 No.	Kniphofia 'Little Maid'	C	4/m²	2L
20 No.	Libertia grandiflora	C	5/m²	2L
22 No.	Origanum vulgare	C	7/m²	2L
50 No.	Sedum 'Autumn Joy'	C	5/m²	2L
31 No.	Senecio candidans 'Angel Wings'	C	5/m²	2L
36 No.	Thymus vulgaris	C	7/m²	2L
39 No.	Tiarella cordifolia	C	5/m²	2L
11 No.	Verbena bonariensis	C	4/m²	2L

Total :721 No.

Bulbs (Plant in uneven groups 5-9)

No.	Species Name	Specification	Density
10 No.	Allium schoenoprasum	2l pot	5/m²
932 No.	Crocus tommasinianus 'Whitewell Purple'		75/m²

Total :942 No.

Grasses (Plant in groups of 1,3,5 and 7's)

No.	Species Name	Specification	Density	Pot Size
29 No.	Hakonechloa macra 'Aureola'	Full Pot	4/m²	2L
32 No.	Liriope muscari	Full Pot	7/m²	2L
7 No.	Stipa arundinacea	Full Pot	4/m²	2L

Total :68 No.

Amenity Grass

Seed Mix Name	Seed Mix Details	Area
Rolawn Medallion Turf m2		134.32m²
		Total :134.32m²

Key Schedule
C=Container Grown
L=Litre Size

NOTES:

1. This drawing is to be read in conjunction with all relevant contract drawings and specifications with any conflicting information to be brought to the attention of Deacon Design before works commence on site.
2. Do not scale from this drawing, (except for planning application purposes only) always work to noted dimensions.
3. All given dimensions in mm.
4. To be read in conjunction with DD407L03, for specification and details.

KEY

Application Site boundary

Soft Landscape

Proposed Tree Planting
Proposed Feature Shrub
Wall shrubs / climbers
Proposed amenity turf
Proposed ornamental planting
Proposed formal hedgerow

Ecological enhancements - Indicative location

Note: Refer to Ecologist's report for further details and recommendations

Bird Nest Feature
Bat Roost Feature

FINAL

DATE	DRAWN	DESCRIPTION OF REVISION	REVISION LETTER	CHECKED BY
09.01.24	MM	Revised Cycle shelter	B	MM
27.11.23	MM	Issued as Final	A	MM

DRAWING STATUS
FOR PLANNING

DEACON DESIGN
Landscape Architecture | Masterplanning | Urban Design
12a The Square, Wickham, Hampshire PO17 5JQ
www.deacondesign.co.uk | info@deacondesign.co.uk
Copyright Deacon Design Ltd

PROJECT TITLE :
Mount Hermon,
Care Home

PROJECT NUMBER : DD407
PLOT DATE : 14.11.23
DRAWING SCALE : 1:100
APPROVED BY : MM
PAPER SIZE : A1
DRAWN BY : LS

DRAWING TITLE
Detailed Planting Plan
Sheet 1 of 2
-

DRAWING NUMBER : DD407L02
REVISION LETTER : B

DRAWING FILE LOCATION :
Z:\Deacon Design Ltd Dropbox\03 PROJECTS 400+\DD407_Mount Hermon Care Home\04-Drawings\Autocad\L-Landscape Dwgs\DD407L02-03_Detailed Planting Plan.dwg