


Proposed North Elevation

1 : 100

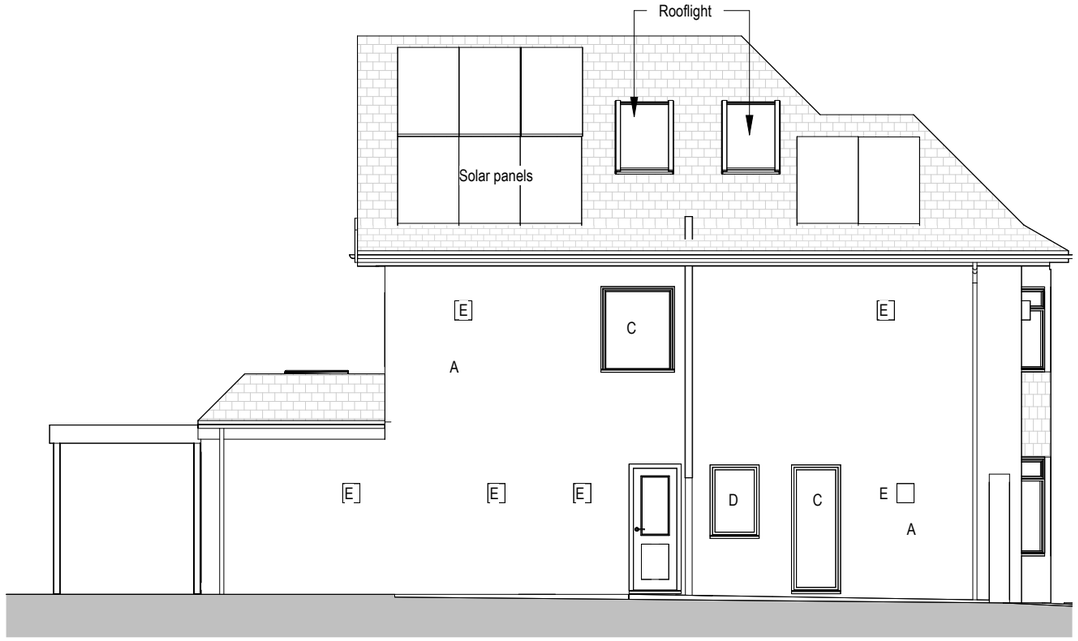

Proposed East Elevation

1 : 100




Proposed West Elevation

1 : 100




Proposed South Elevation

1 : 100

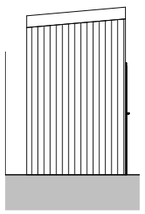


Shed south elevation

1 : 100

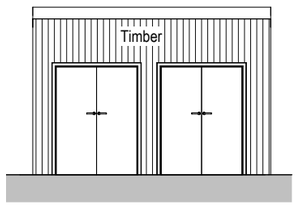


Shed east elevation

1 : 100

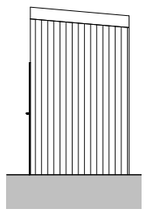

Shed North Elevation

1 : 100

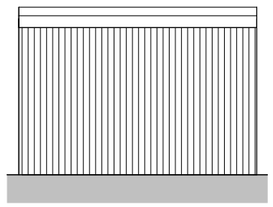

Shed west elevation

1 : 100

Revisions

No.	Description	Date	By
6	Rooflight added	21-07-25	
5	Revised plans	07-07-25	
4	Revised plans	01-07-25	
3	Revised plans	30-06-25	
2	Shed added for planning	09-04-25	

Notes:

GENERAL NOTES:

All dimensions & levels are preliminary and approximate and subject to utilities search, legal boundaries and detailed layouts/ design development through consultation.

Dimensions are to be checked on site by contractor & sub contractors prior to commencement of work, any discrepancies are to be highlighted immediately to the architects.

KEY
A - White render
B - Grey concrete tiles
C - Glass
D - Obscured glass
E- Terminal for the distributed heat recovery ventilation system - rendered to match wall

Scale 1 to 100

0 1 2 5 M

Scale: As indicated @ A3

Project No. **601**

Project Name: **11 Rugby Road**

Drawing Name: **Proposed Elevations**

Drawing No. **P011**

Revision: **P6**

Suitability Description: **PLANNING**

Drawn: MS Checked: GF Orig Paper Size: A3

FRESH | Architects

T 07703682107 | 07393913140

info@fresh-architects.co.uk | www.fresharchitects.co.uk

Use figured dimensions only. All levels and dimensions to be checked. This drawing is to be read in conjunction with all other relevant drawings and specifications.

© FRESH Architects Ltd. All rights reserved