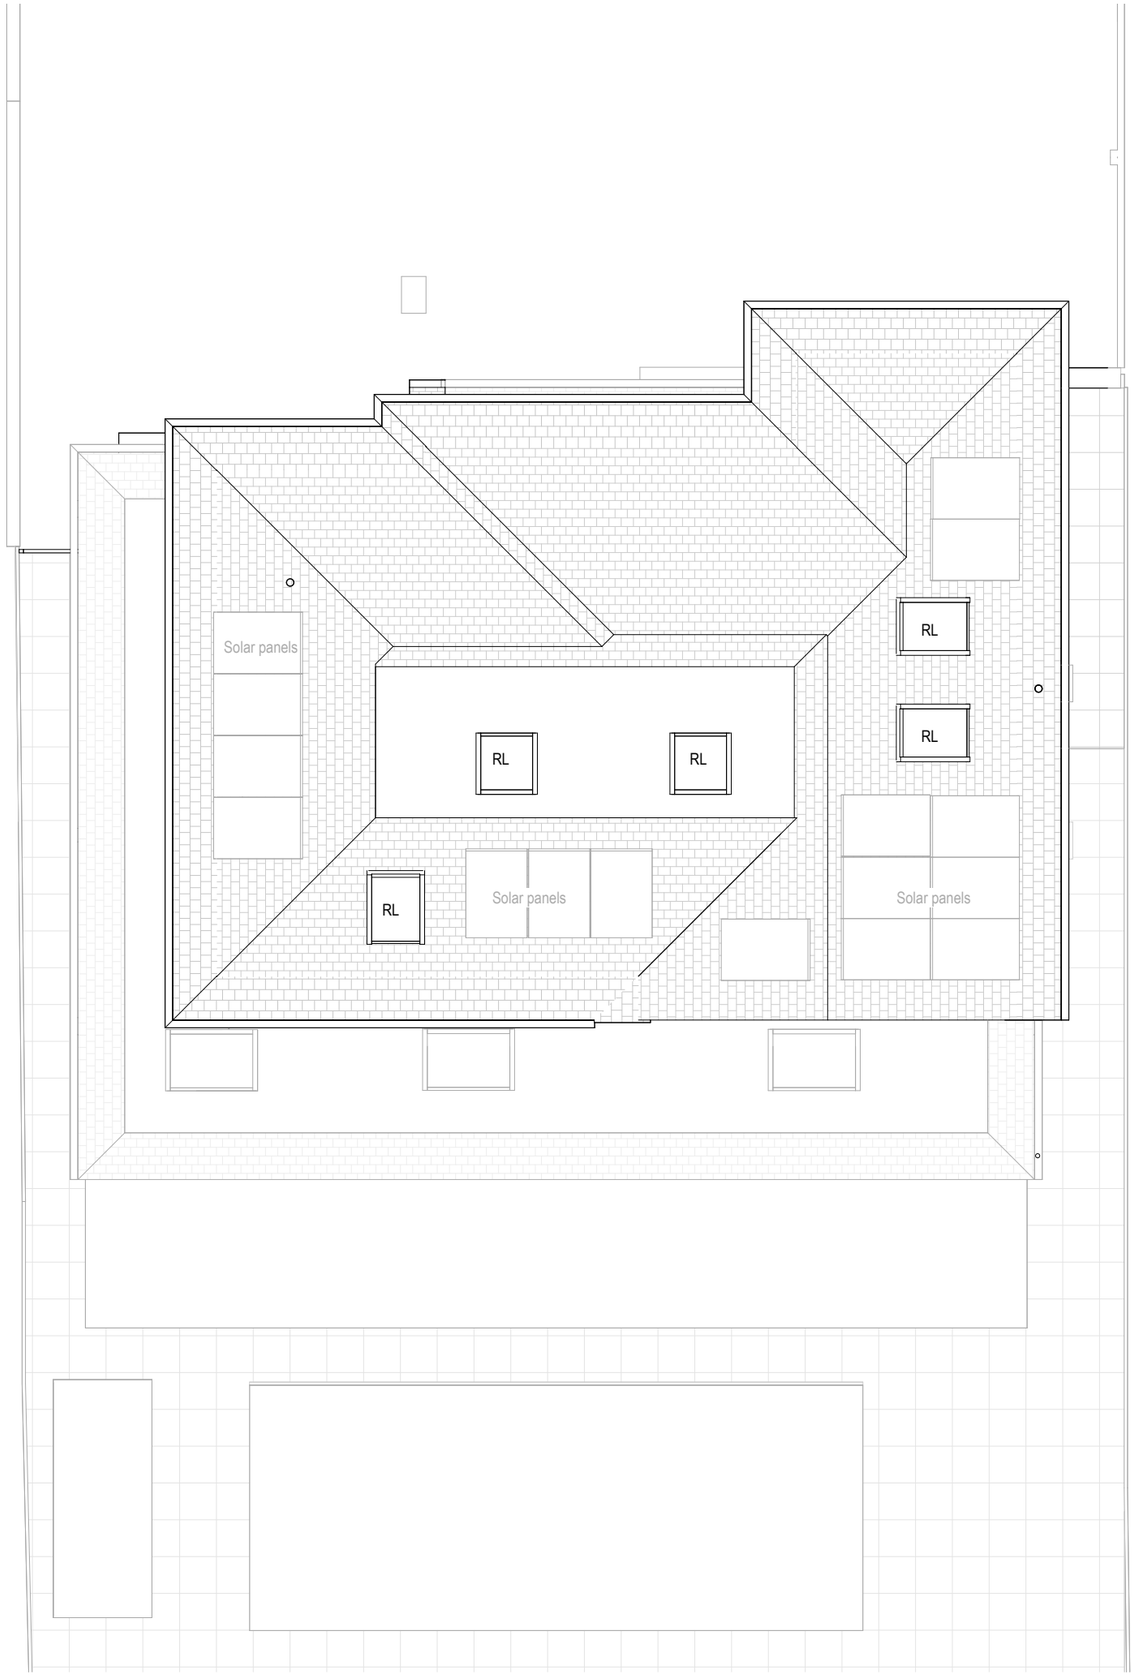


All rooflights are to have external blinds to control solar gain

Revisions

No.	Description	Date	By
6	Rooflight added	21-07-25	
5	Revised plans	07-07-25	
4	Revised plans	01-07-25	
3	Revised plans	30-06-25	
2	Dimensions added	03-04-25	

Notes:

GENERAL NOTES:

All dimensions & levels are preliminary and approximate and subject to utilities search, legal boundaries and detailed layouts/ design development through consultation.

Dimensions are to be checked on site by contractor & sub contractors prior to commencement of work, any discrepancies are to be highlighted immediately to the architects.

Scale 1 to 100

0 1 2 5 M

Project No. **601**

Project Name: **11 Rugby Road**

N

Drawing Name: **Proposed Roof Plan**

Drawing No. **P010**

Revision: **P6**

Suitability Description: **INFORMATION**

Drawn: MS Checked: GF Orig Paper Size: A3

F R E S H | Architects

T 07703682107 | 07393913140

info@fresh-architects.co.uk | www.fresharchitects.co.uk

Use figured dimensions only. All levels and dimensions to be checked. This drawing is to be read in conjunction with all other relevant drawings and specifications.

© FRESH Architects Ltd. All rights reserved