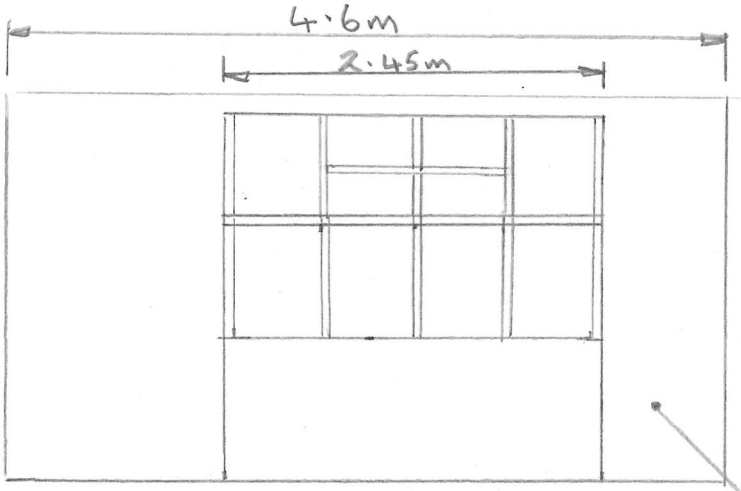
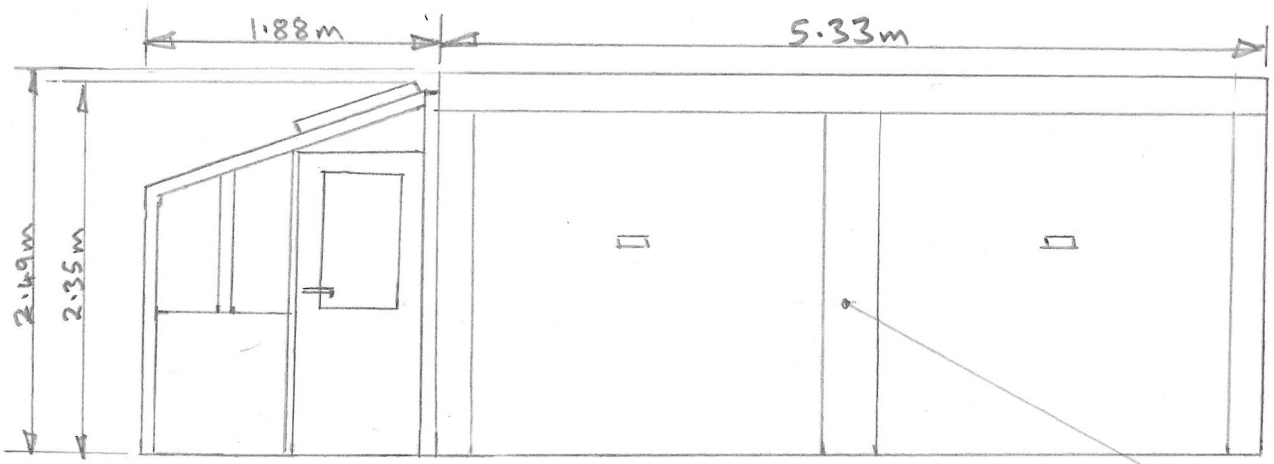




SOUTH ELEVATION

EXISTING DOUBLE GARAGE





NEW GREENHOUSE

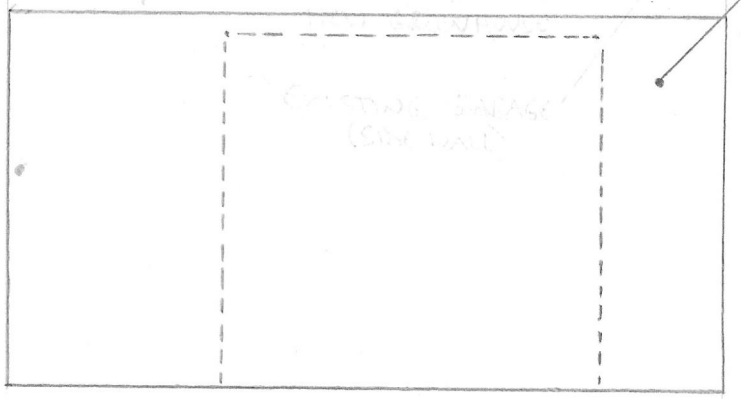EAST ELEVATION




NORTH ELEVATION

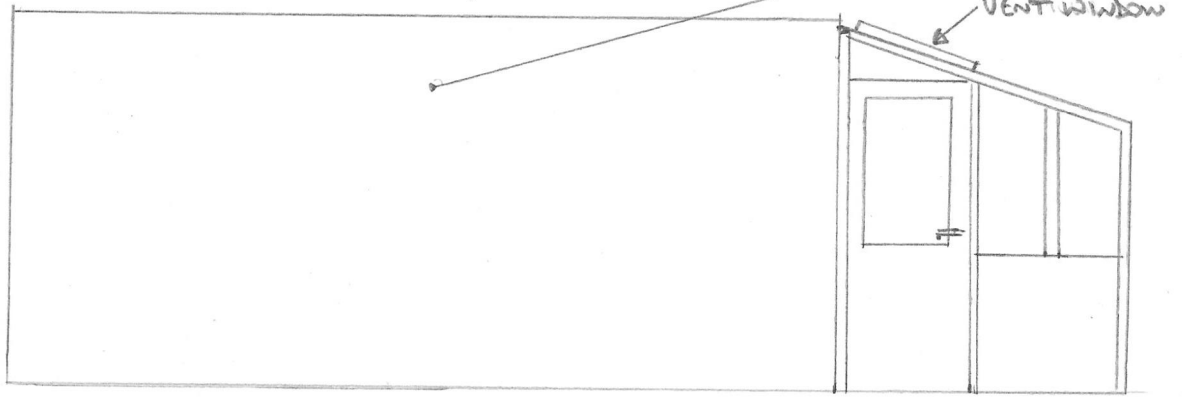EXISTING DOUBLE GARAGE




WEST ELEVATION

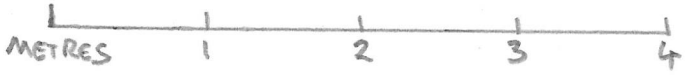NEW GREENHOUSE




SCALE 1:50 @A4

DRAWING Nº
PL001

REV 2

14 LYN ROAD
PROPOSED GREENHOUSE
DRAWN: NB 16/07/2025