

ADUR & WORTHING
PLANNING SERVICES
PLAN AWDM/ 1211/15
DATE VALID - 7 DEC 2015

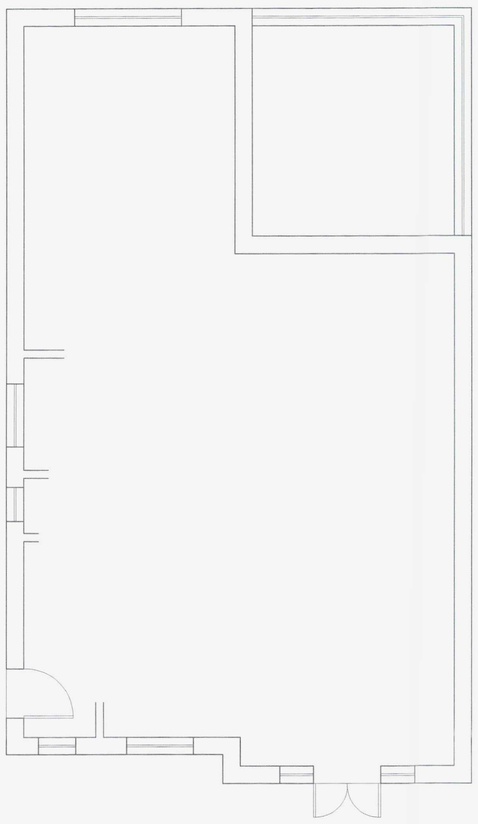


Part Existing Ground Floor Plan

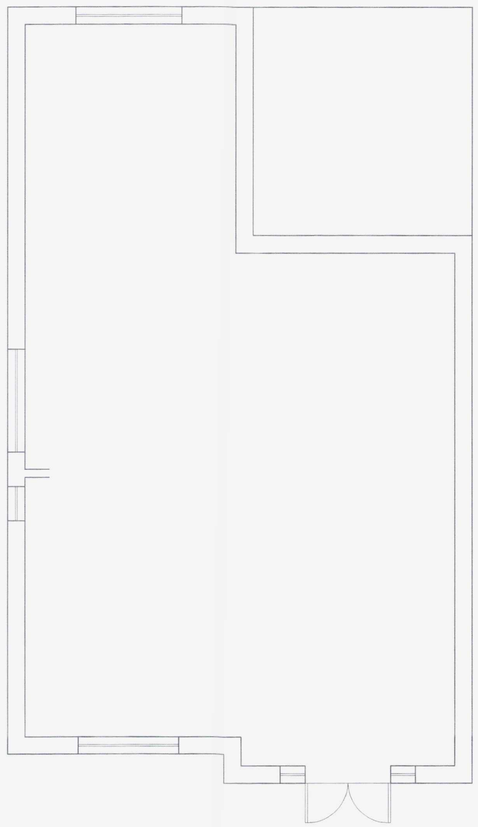


Part Existing First Floor Plan




SCALE 1:50

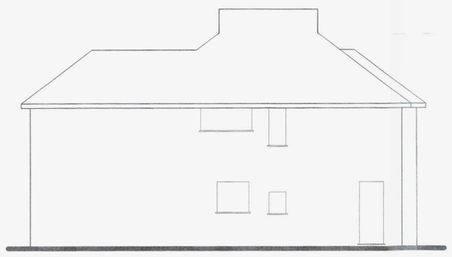

Existing West Elevation

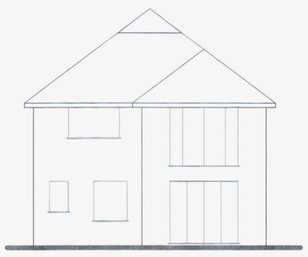

Existing South Elevation

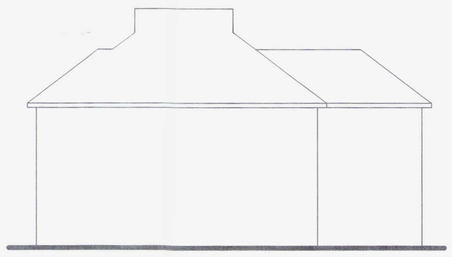

Existing East Elevation



SCALE 1:100

Tony Rogers
Building Consultants
Address: 40 Dawn Crescent, Upper Beeding
West Sussex, BN44 3WH
Telephone: 01903 815225 Fax: 01903 815225

Rev.	Date:	Revision Description:

Client: Mr M Stafford

Address: 133 Brighton Road
Lancing
West Sussex
BN15 8HT

Project: Proposed balcony and ground floor guarding

Scale: 1:50 1:100
Paper Size A1

Date: December 2015

Drawing No: 15/1085/01

Drawn By: AWR

Revision: