

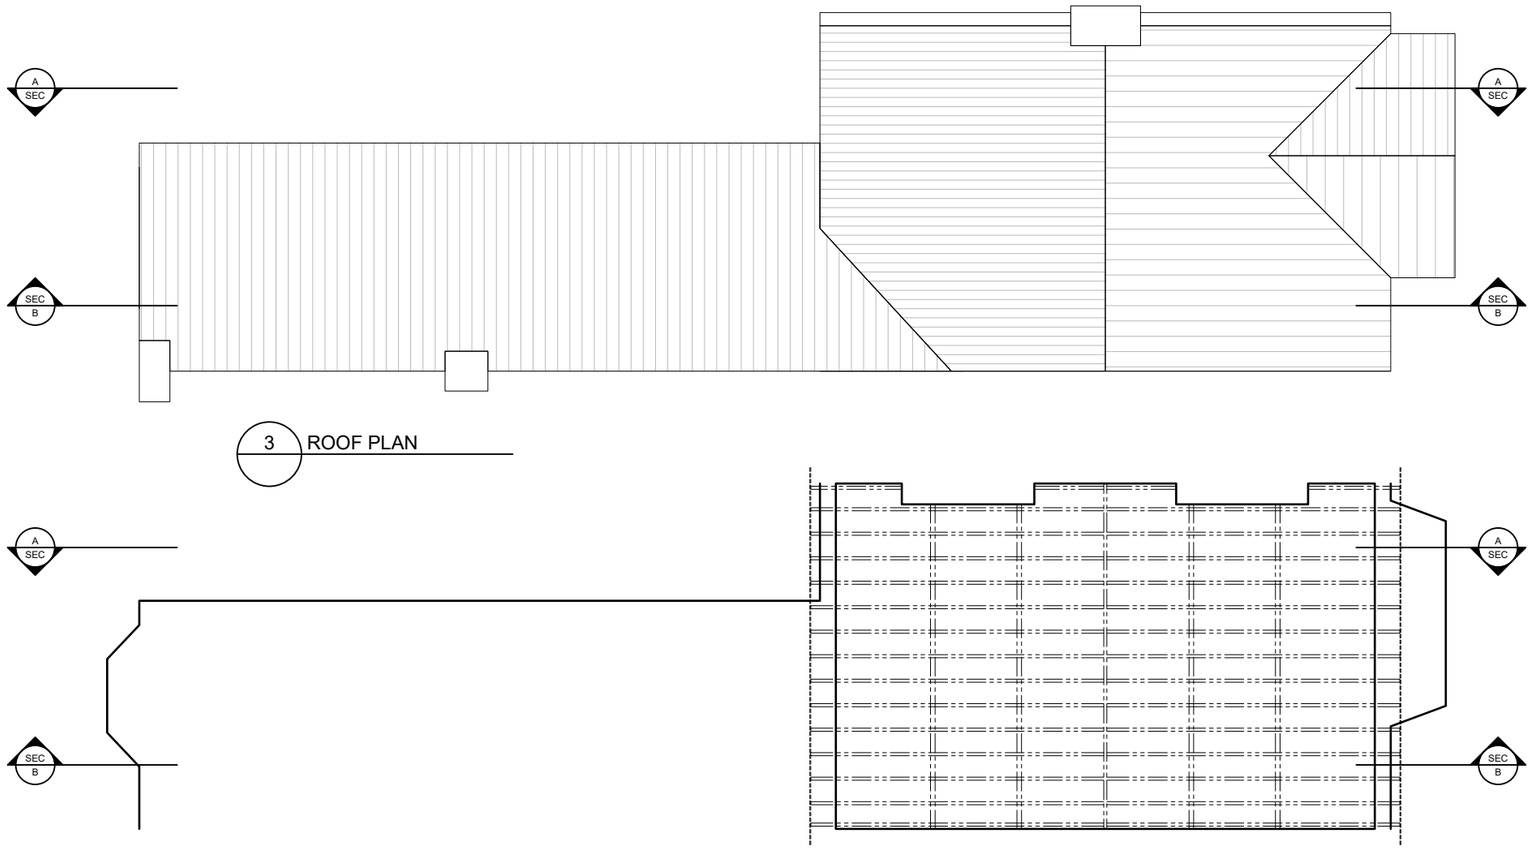


3 ROOF PLAN

2 LOFT PLAN

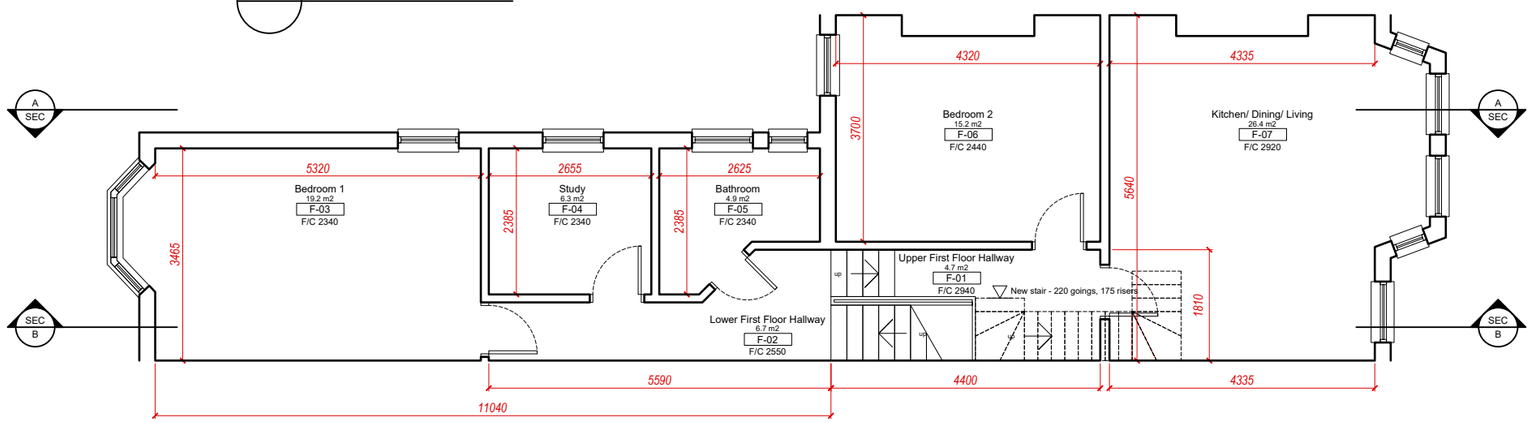

1 FIRST FLOOR PLAN

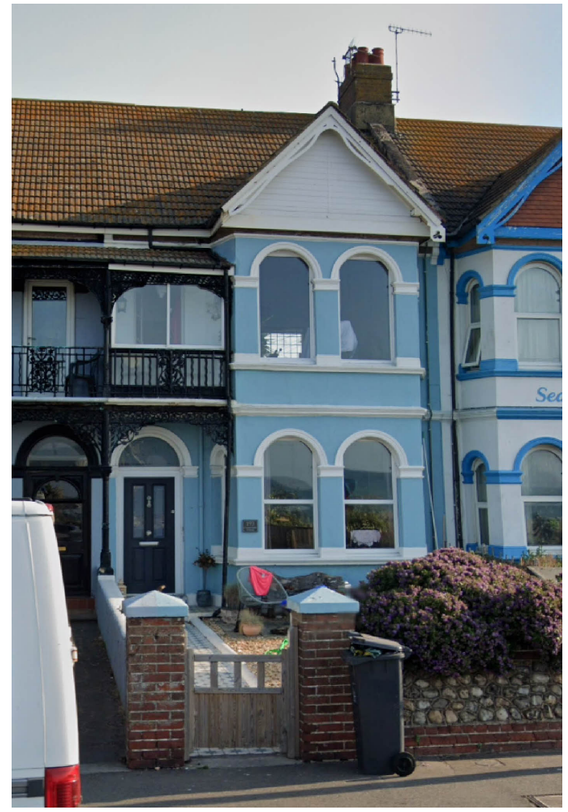

4 FRONT FACADE

0 1 2 5
Metres

A	drawing: Planning Application: Plan/Section: First Floor and Loft as Existing	H J architects
18/10/23	drawing number: 2320-PA-PL-01	revision: A
NH	status: PLANNING	
PLANNING DEPARTMENT COMMENTS INCORPORATED	scale: 1:50	size: A1
	project: 193 BRIGHTON ROAD	

12 Blackstock Mews
London
N4 2BT

t:
+44 (0) 20 7998 7651

m:
+44 (0) 78 8267 6709

e:
mail@hjarchitecture.co.uk

This drawing and design is for use soley in connection with the project described below. The drawing and the design is the copyright of H and J architecture and must not be reissued, loaned or copied without written consent. All dimensions and setting out to be checked on site before construction. Do not scale from this drawing. The drawing is to be read in conjunction with all other information relevant to the project. Any apparent discrepancy to be brought to the attention of the architect.