




External Photograph

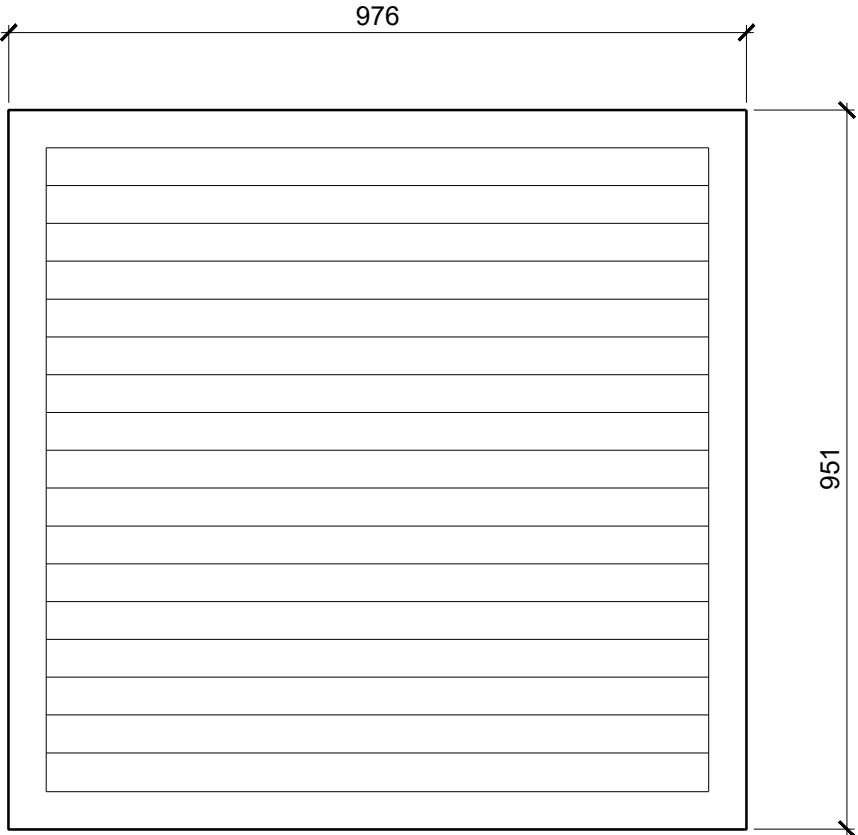

LGF-EL1-2 Louvre Elevation
1:10

AVS 50 Aluminium Louvre System – Flanged Frame

Unit size (overall): 976 mm (W) × 951 mm (H)

System: AVS 50 aluminium louvre system, flanged frame


Finish/Colour: Anthracite Gray(powder coated)

Provide: Complete louvre assembly including flanged perimeter frame, blades, mullions (if required), fixings, and all accessories required for a complete installation


Installation: Fix through flange to prepared opening/supporting structure; seal perimeter as required to maintain weather-tightness

General: Set out and install plumb/level/square; protect finish; remove swarf and debris on completion



NOT FOR CONSTRUCTION
SIZES TBC BY MANUFACTURE

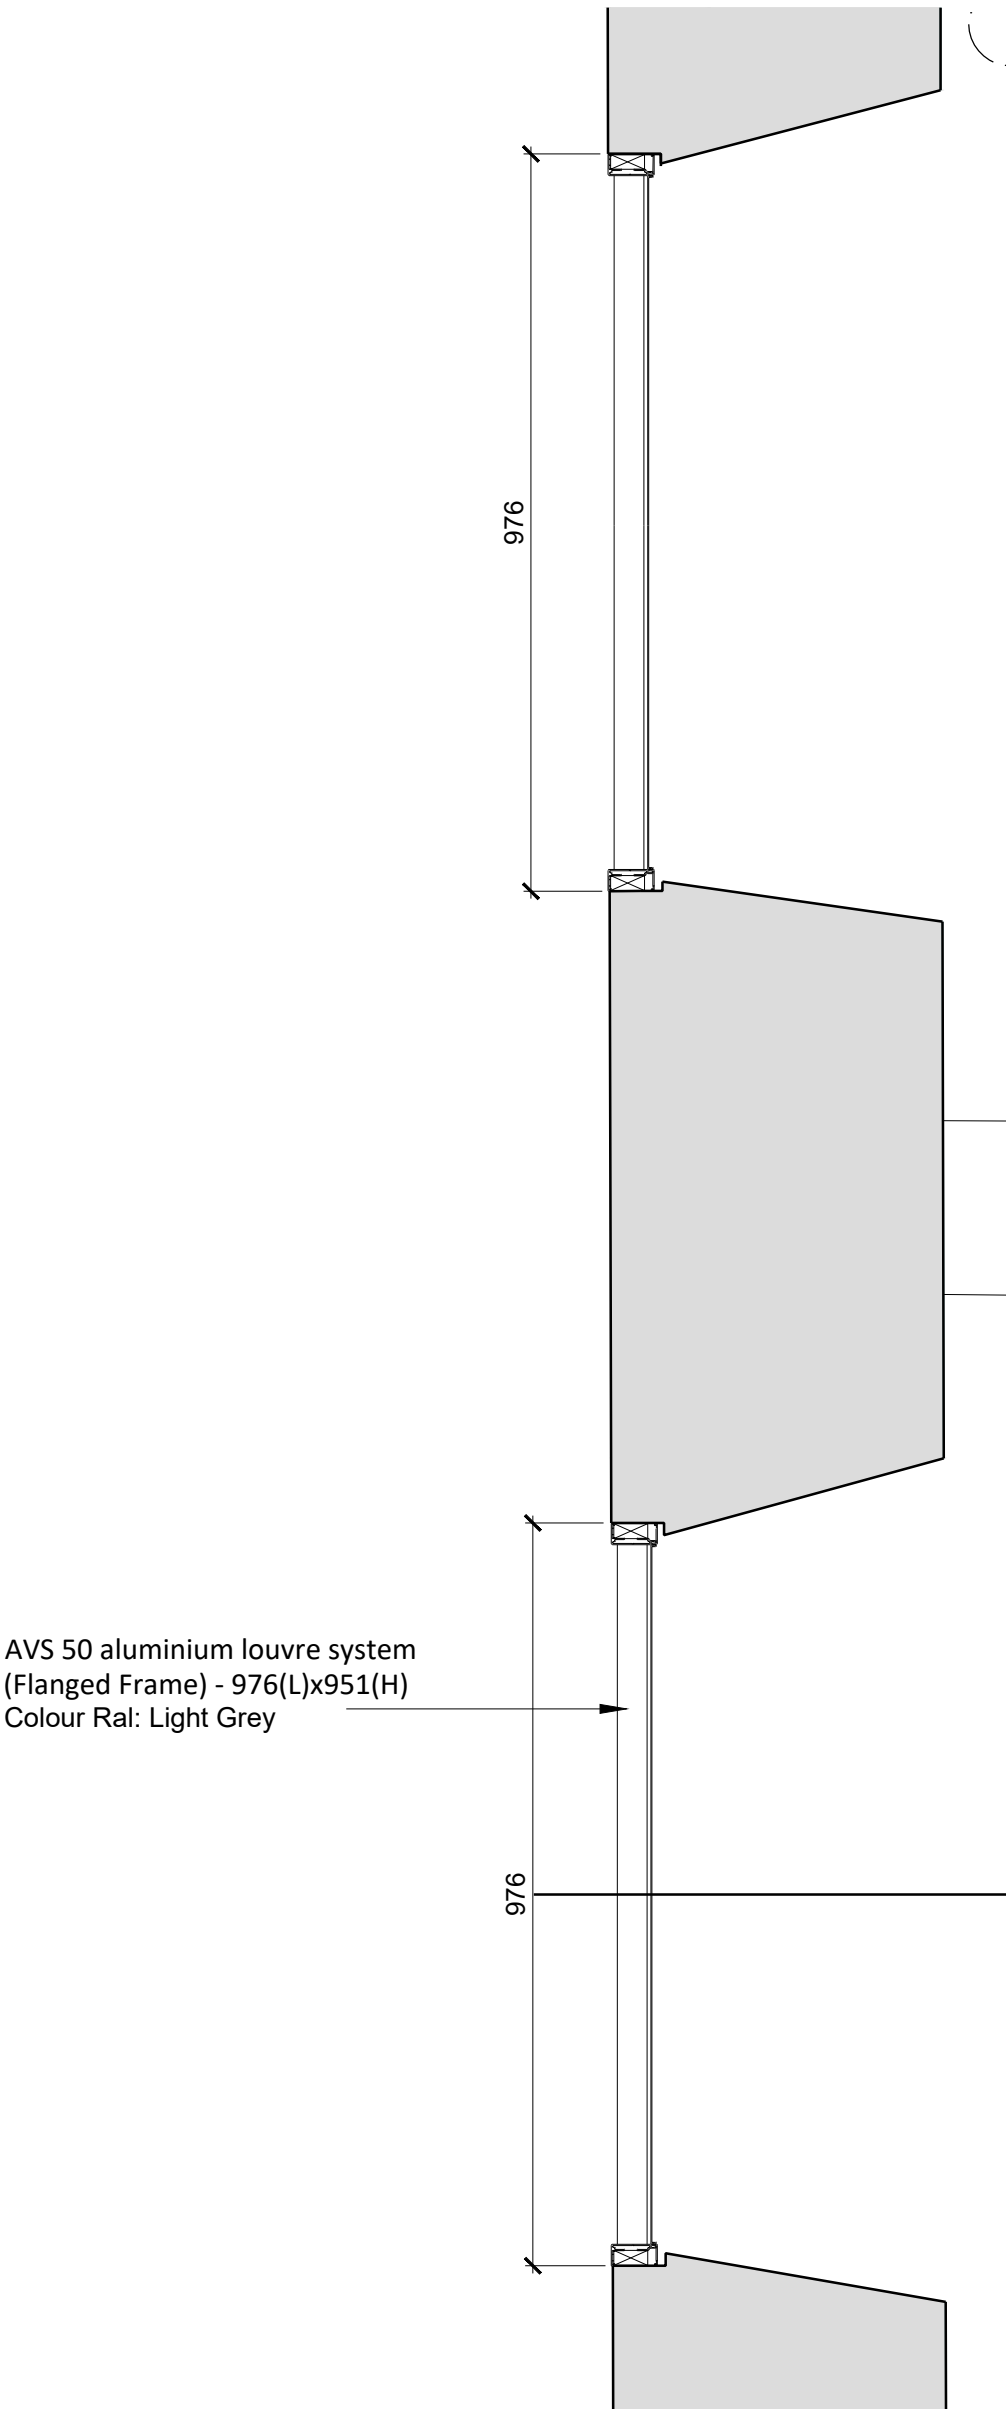

LGF-EL1-2 Louvre Plan
1:10

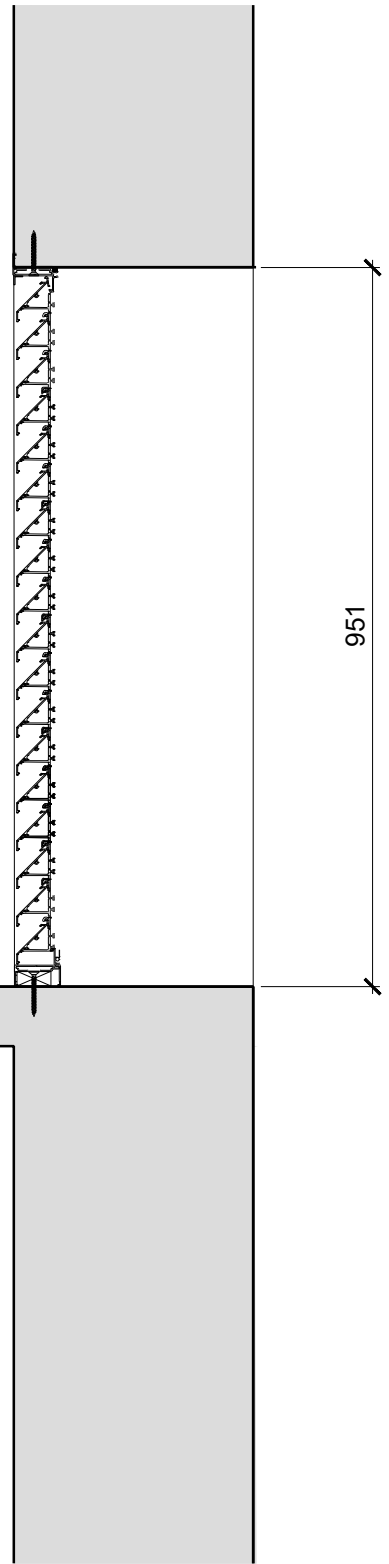

LGF-EL1-2 Louvre Section
1:10

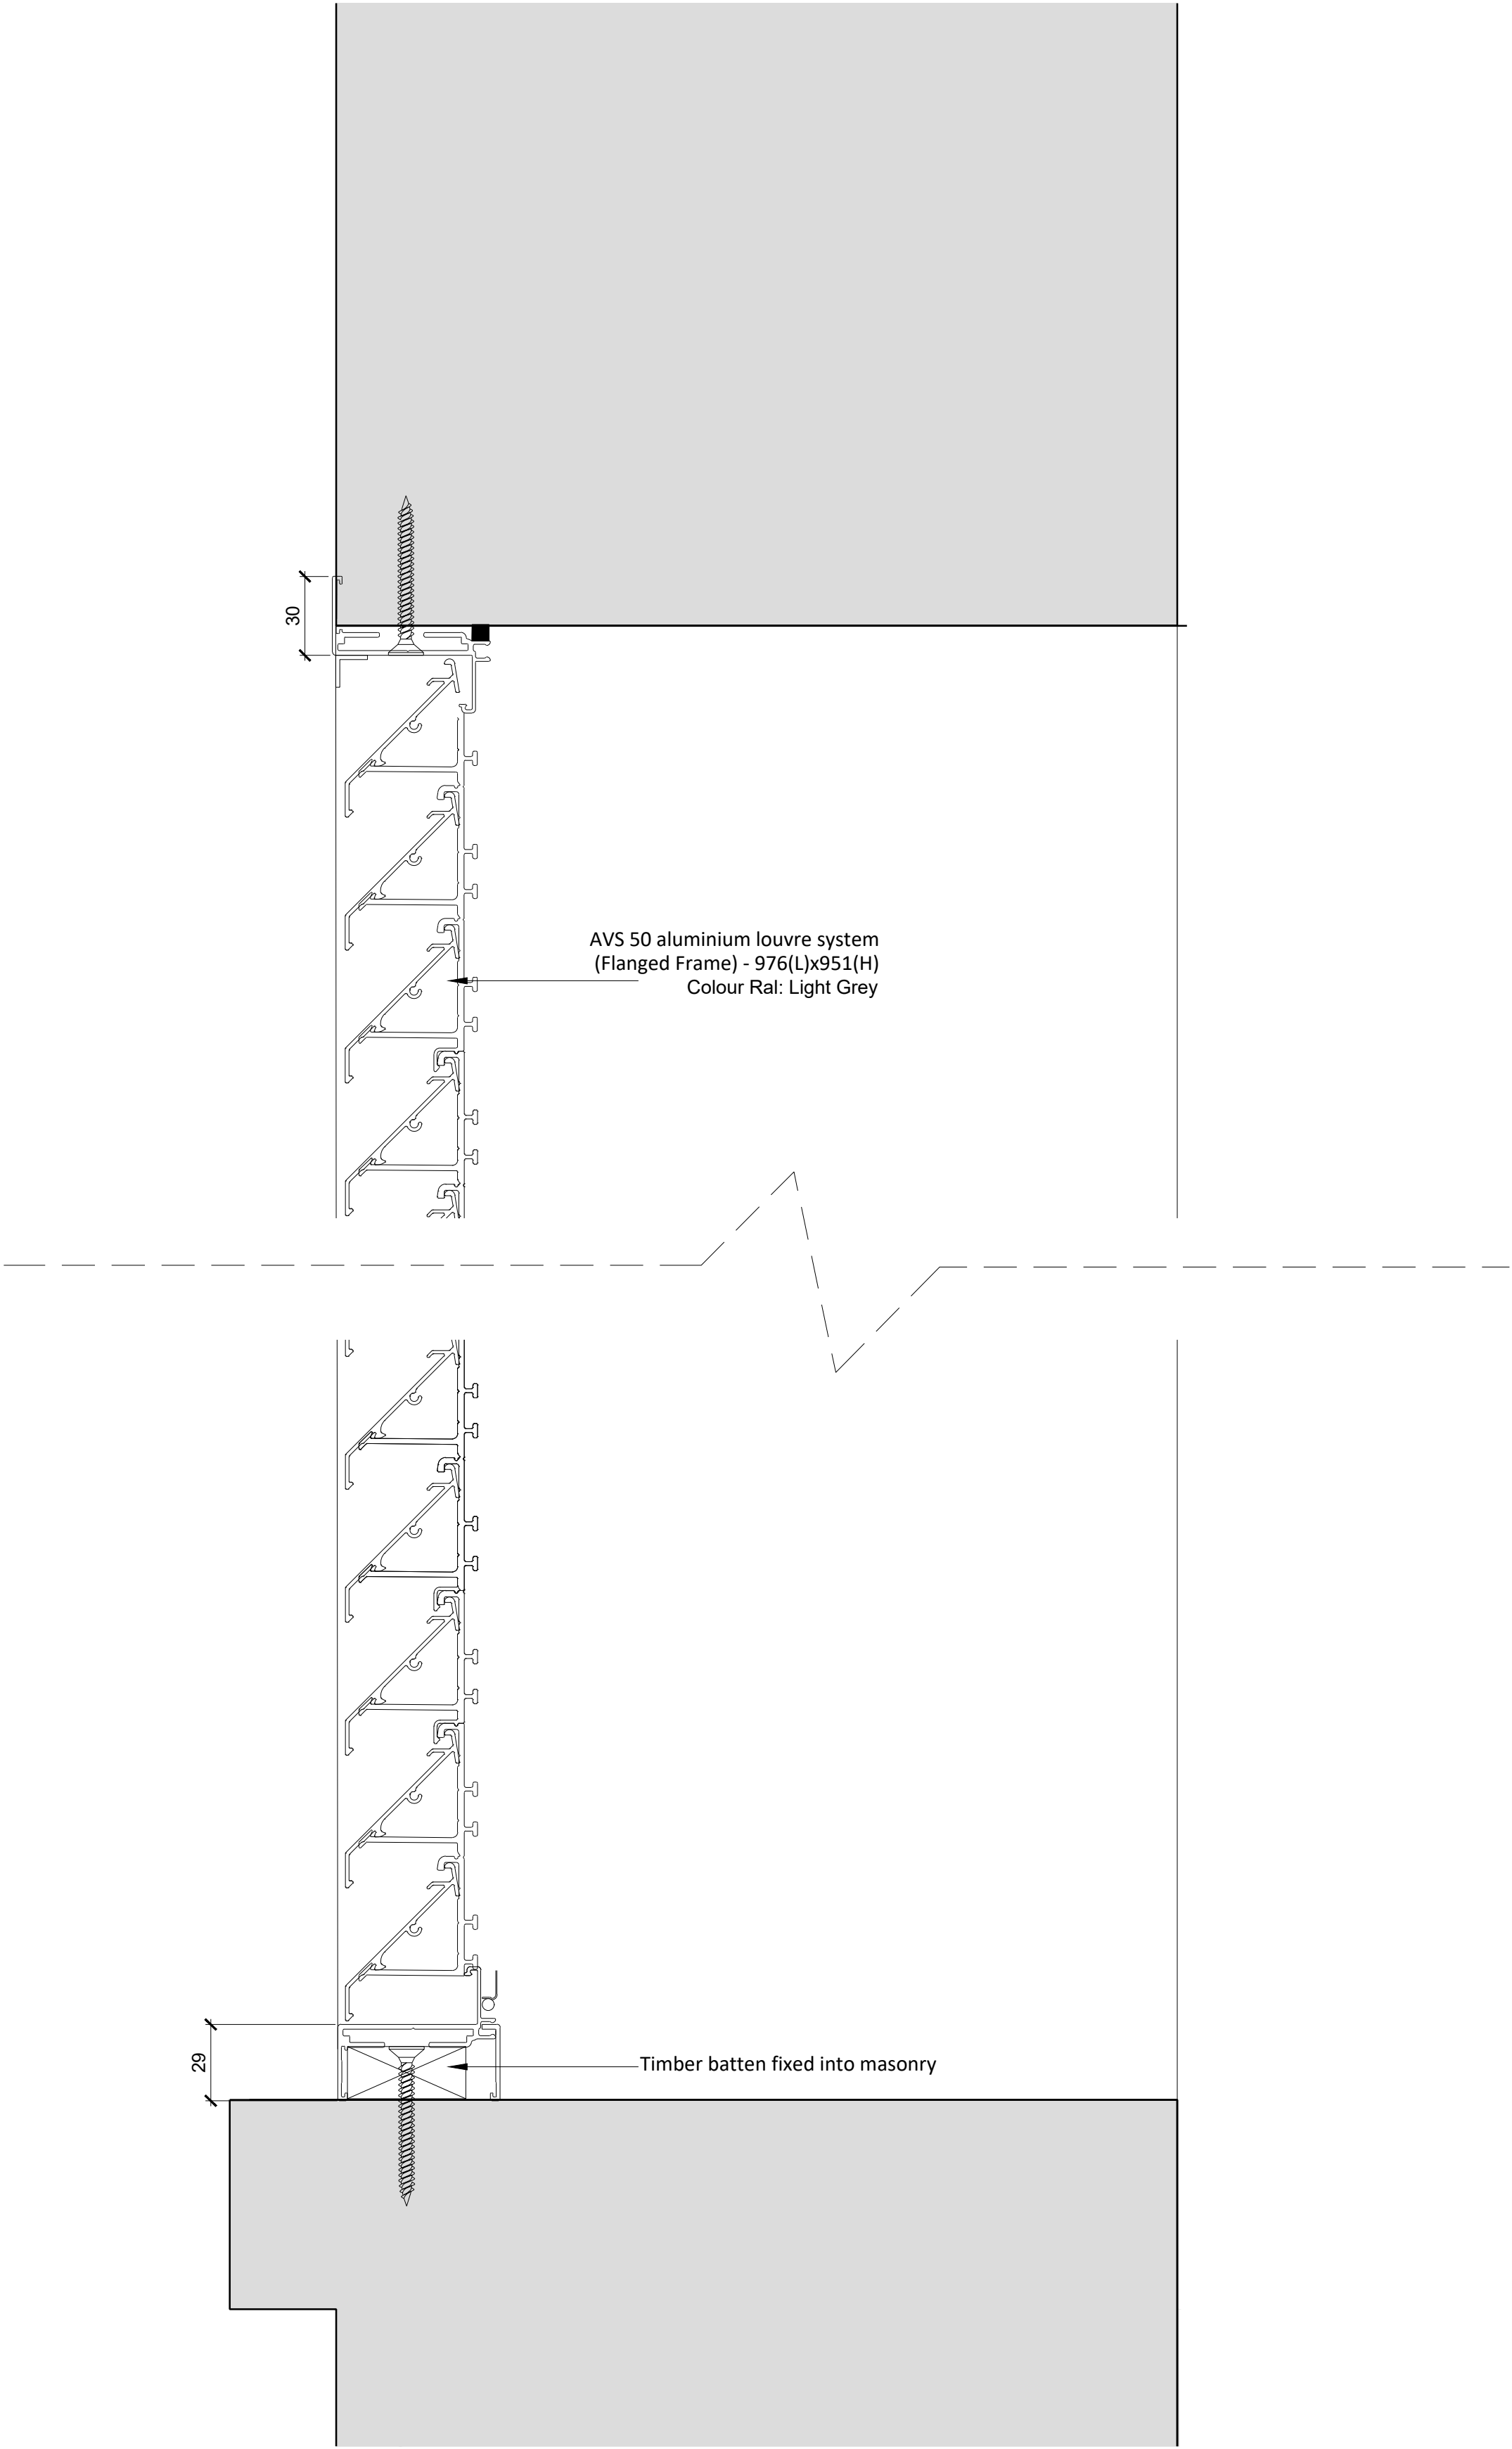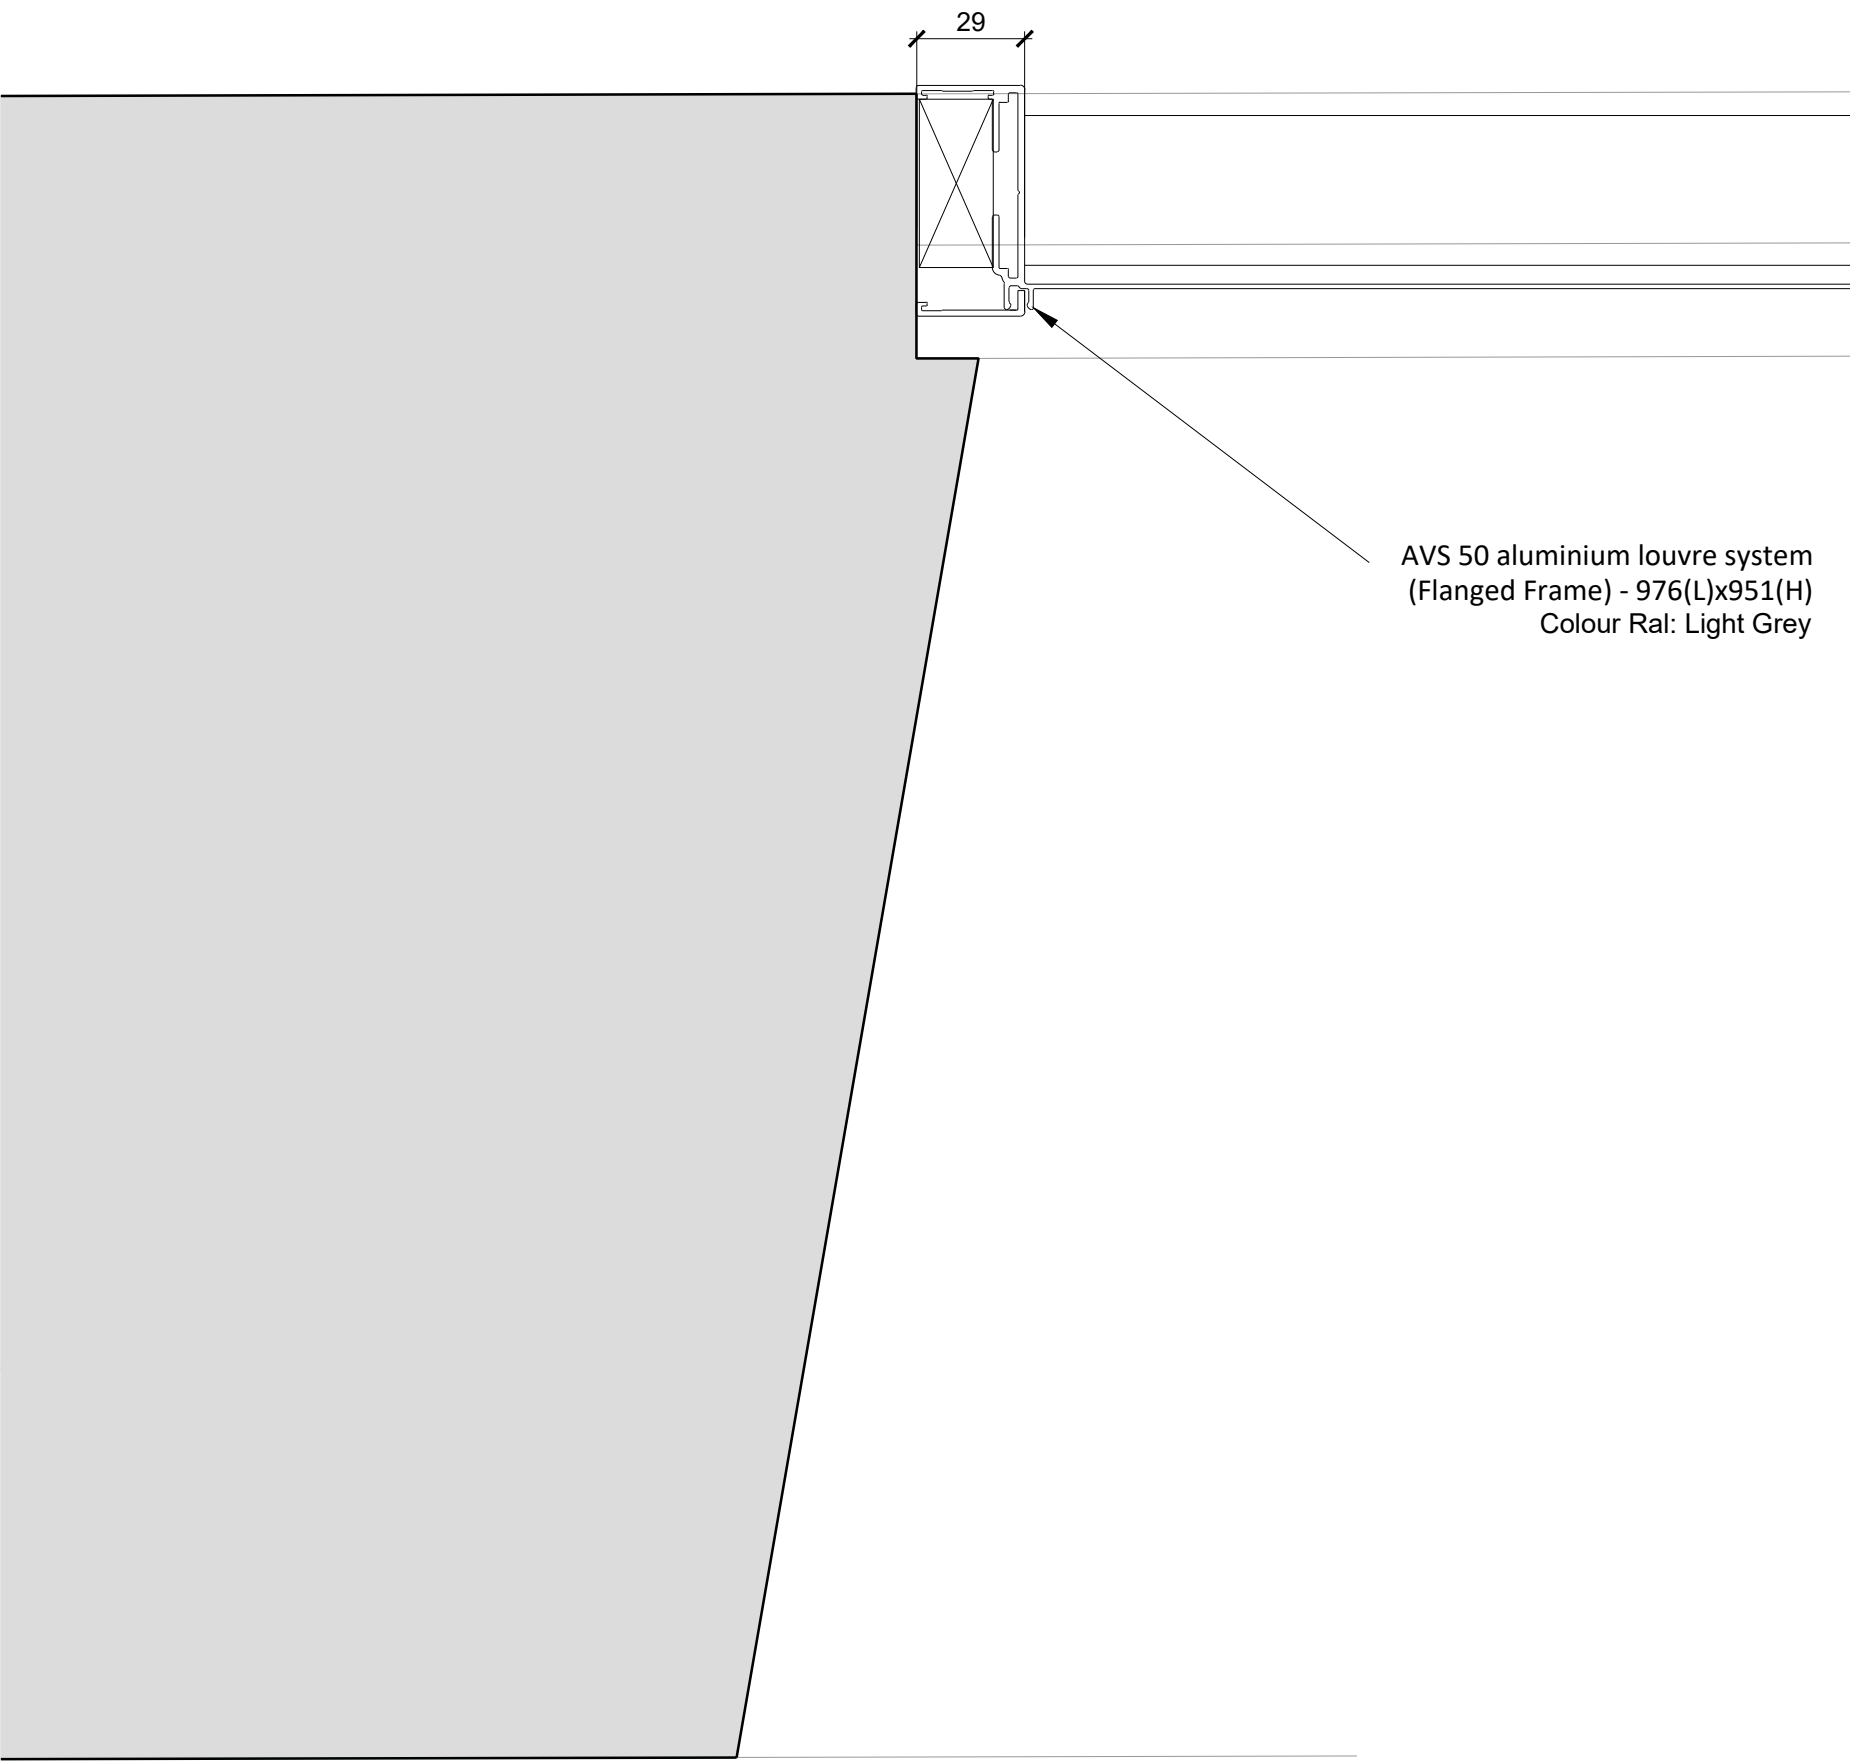

LGF-EL1-2 Section Detail
1:2

