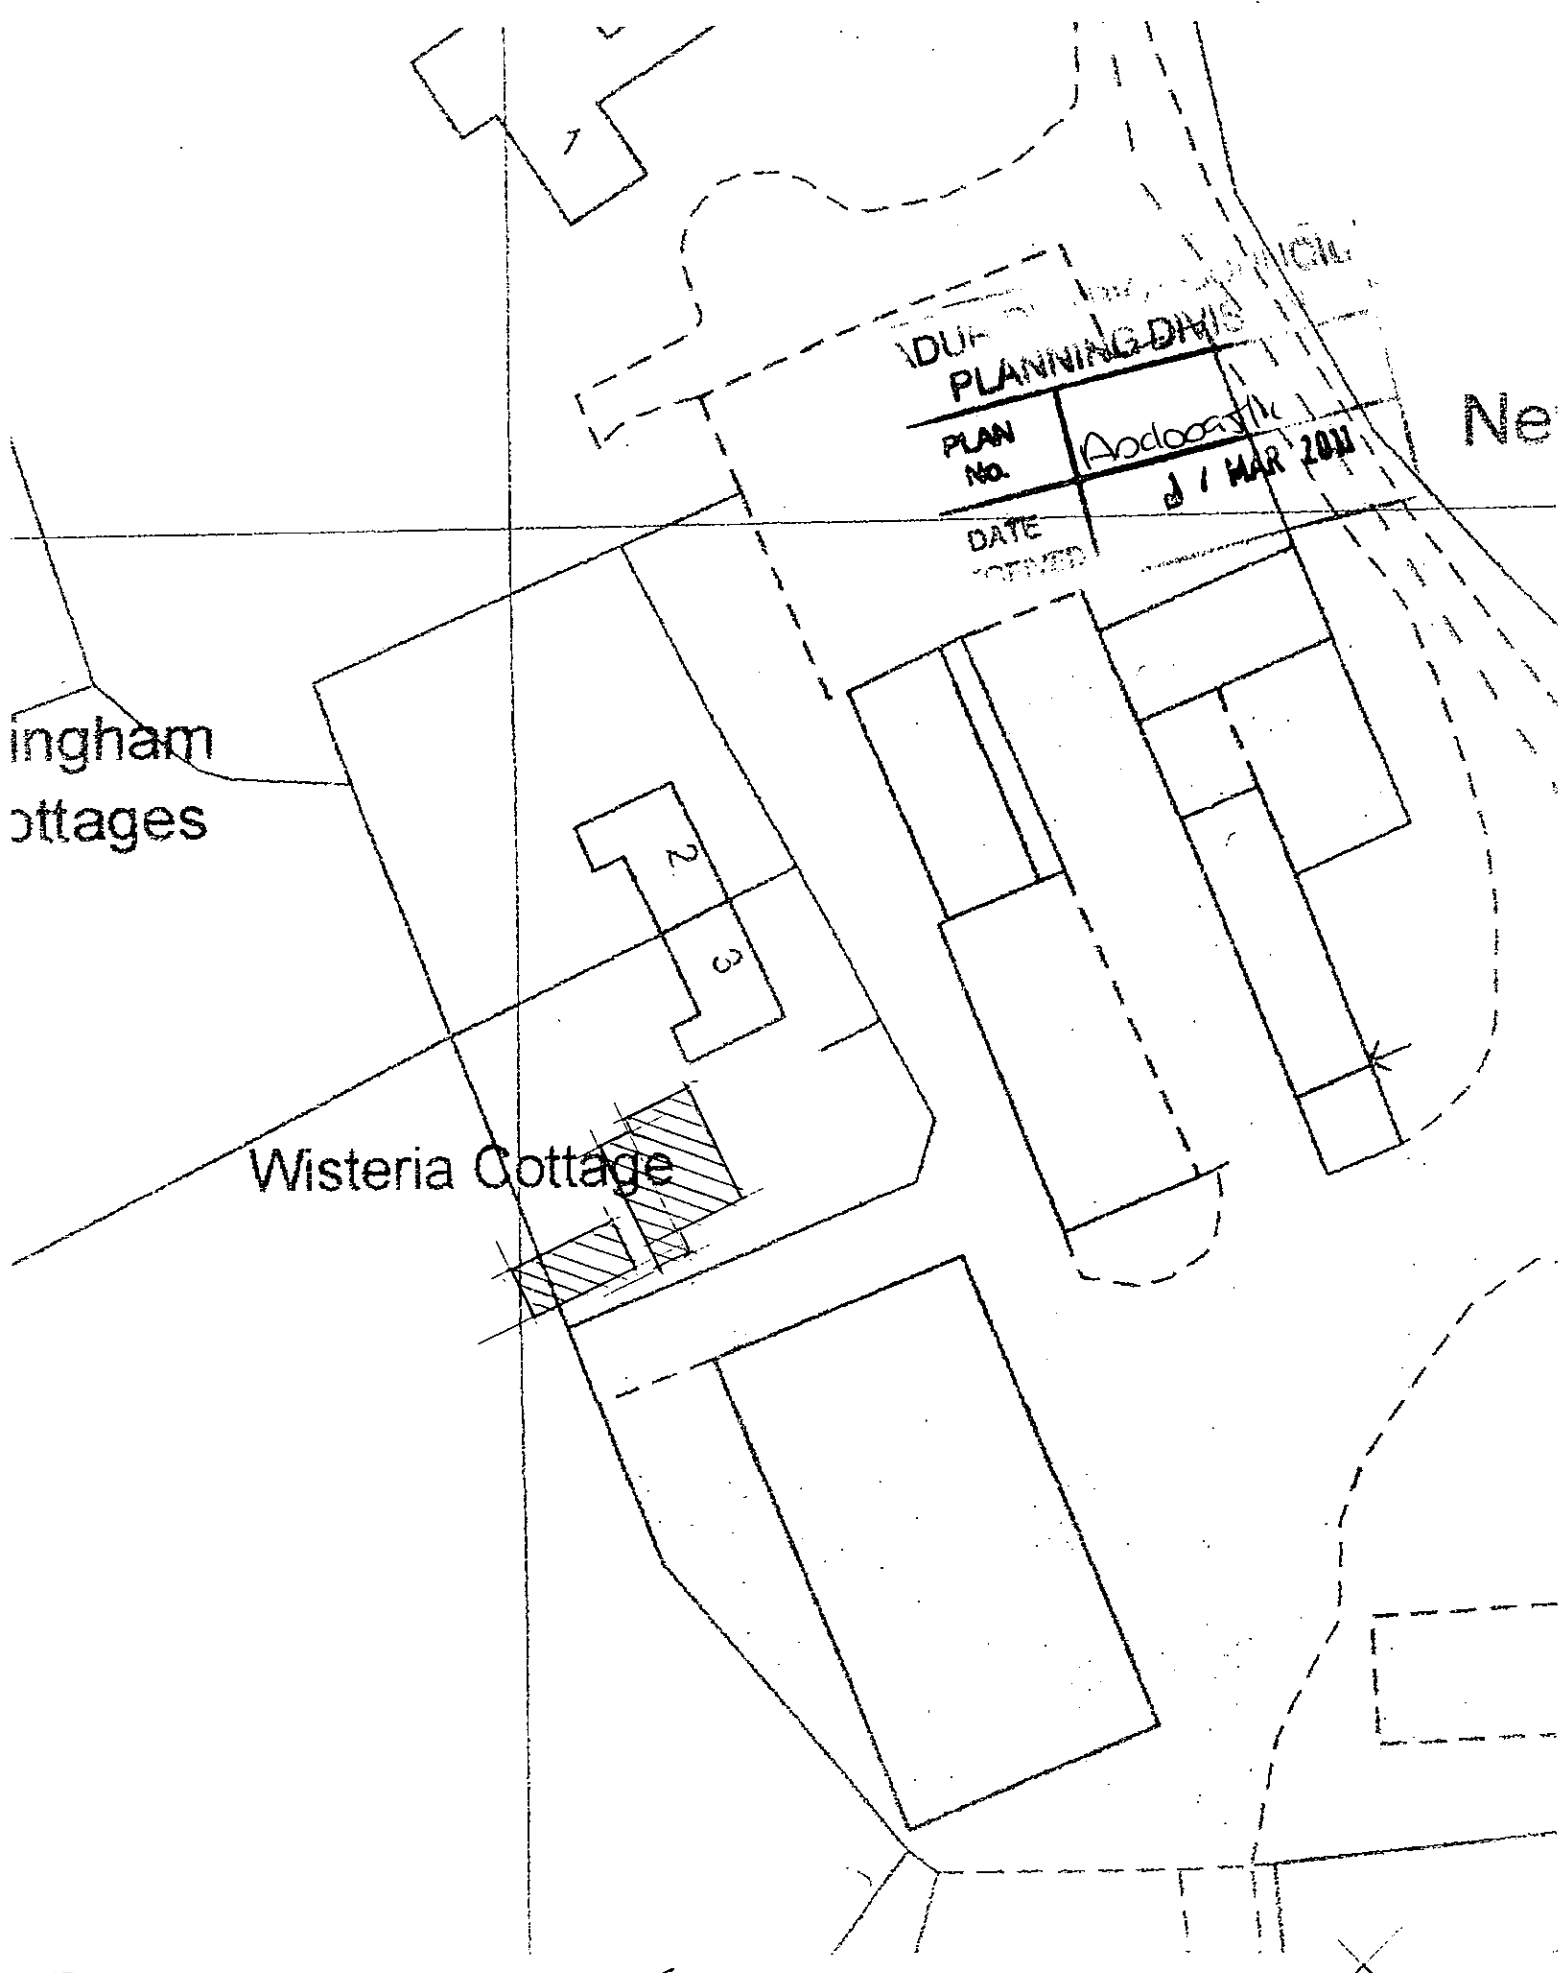


3 NEW BRENCHLEY FARM COTTAGES
MILL LANE, SHOREHAM
BLOCK PLAN (1:500)