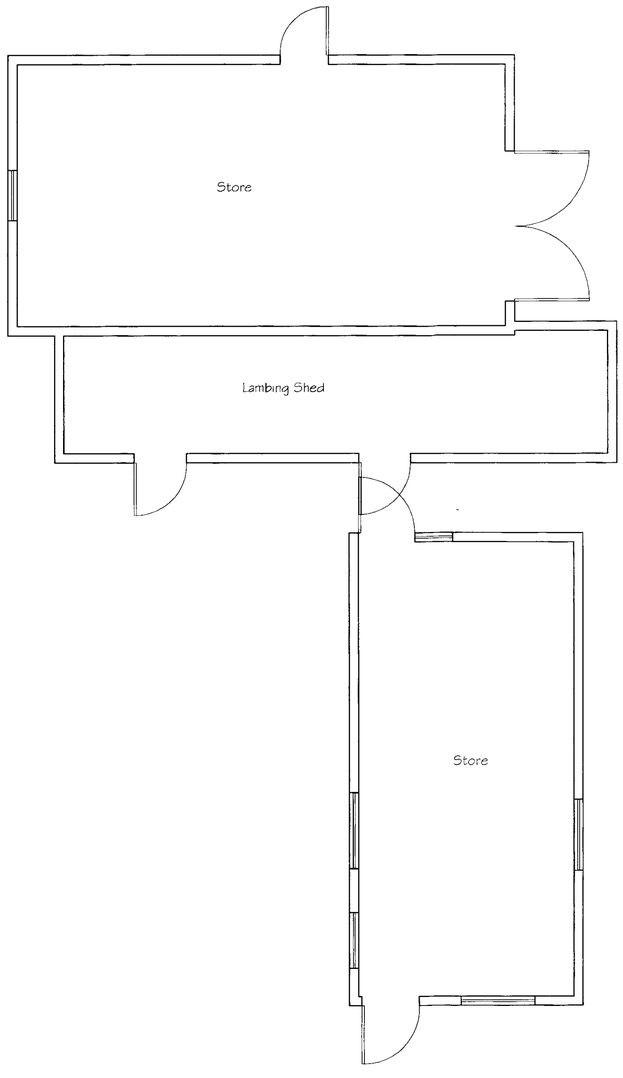

Floor Plan



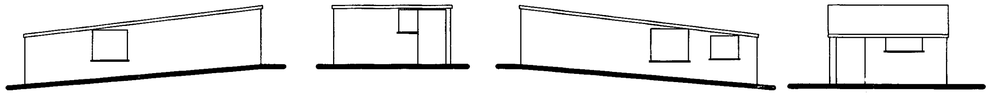

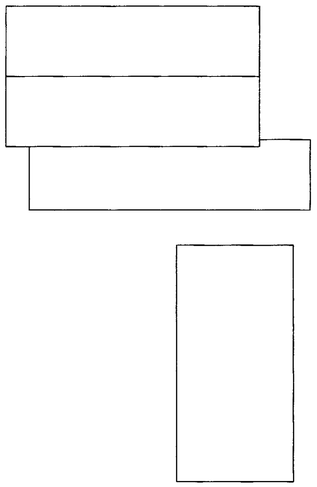

Roof Plan

PLAN No. A/10055/11
DATE RECEIVED 17 MAR 2011

Tony Rogers
Building Consultant
Address: 40 Dawn Crescent, Upper Beeding, West Sussex, BN44 3WH
Telephone: 01903 815225

Rev.	Date:	Revision Description:

Client: Mr C Regan

Address: 3 New Erringham Farm
Shoreham
West Sussex
BN43

Project: Retension of existing outbuildings

Scale: 1:50 1:100

Date: February 2011

Drawing No: 11/642/1

Drawn By: AWR

Revision: