

NAT GRID REF TQ 13670281

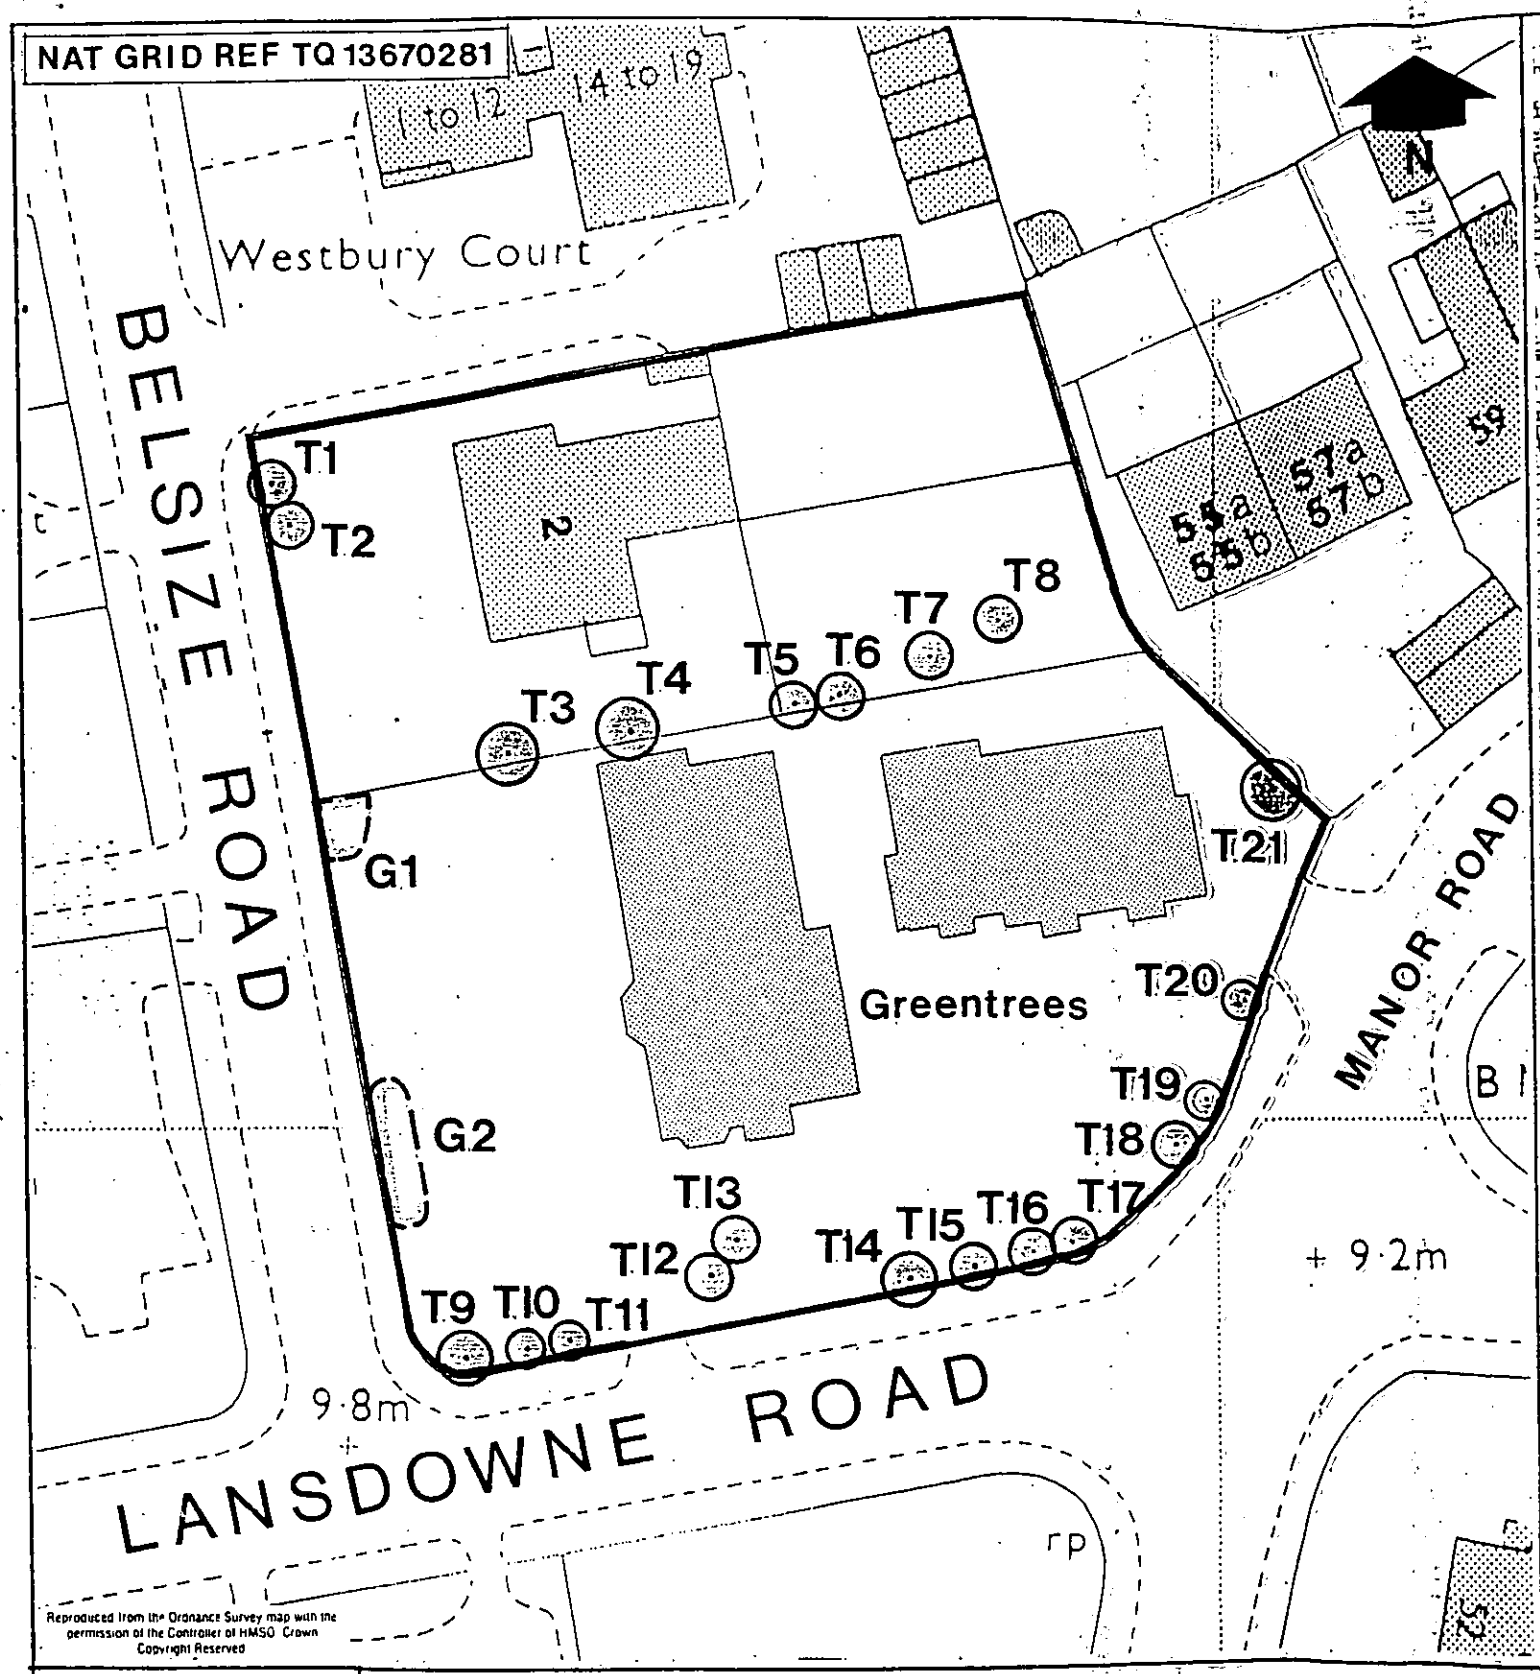

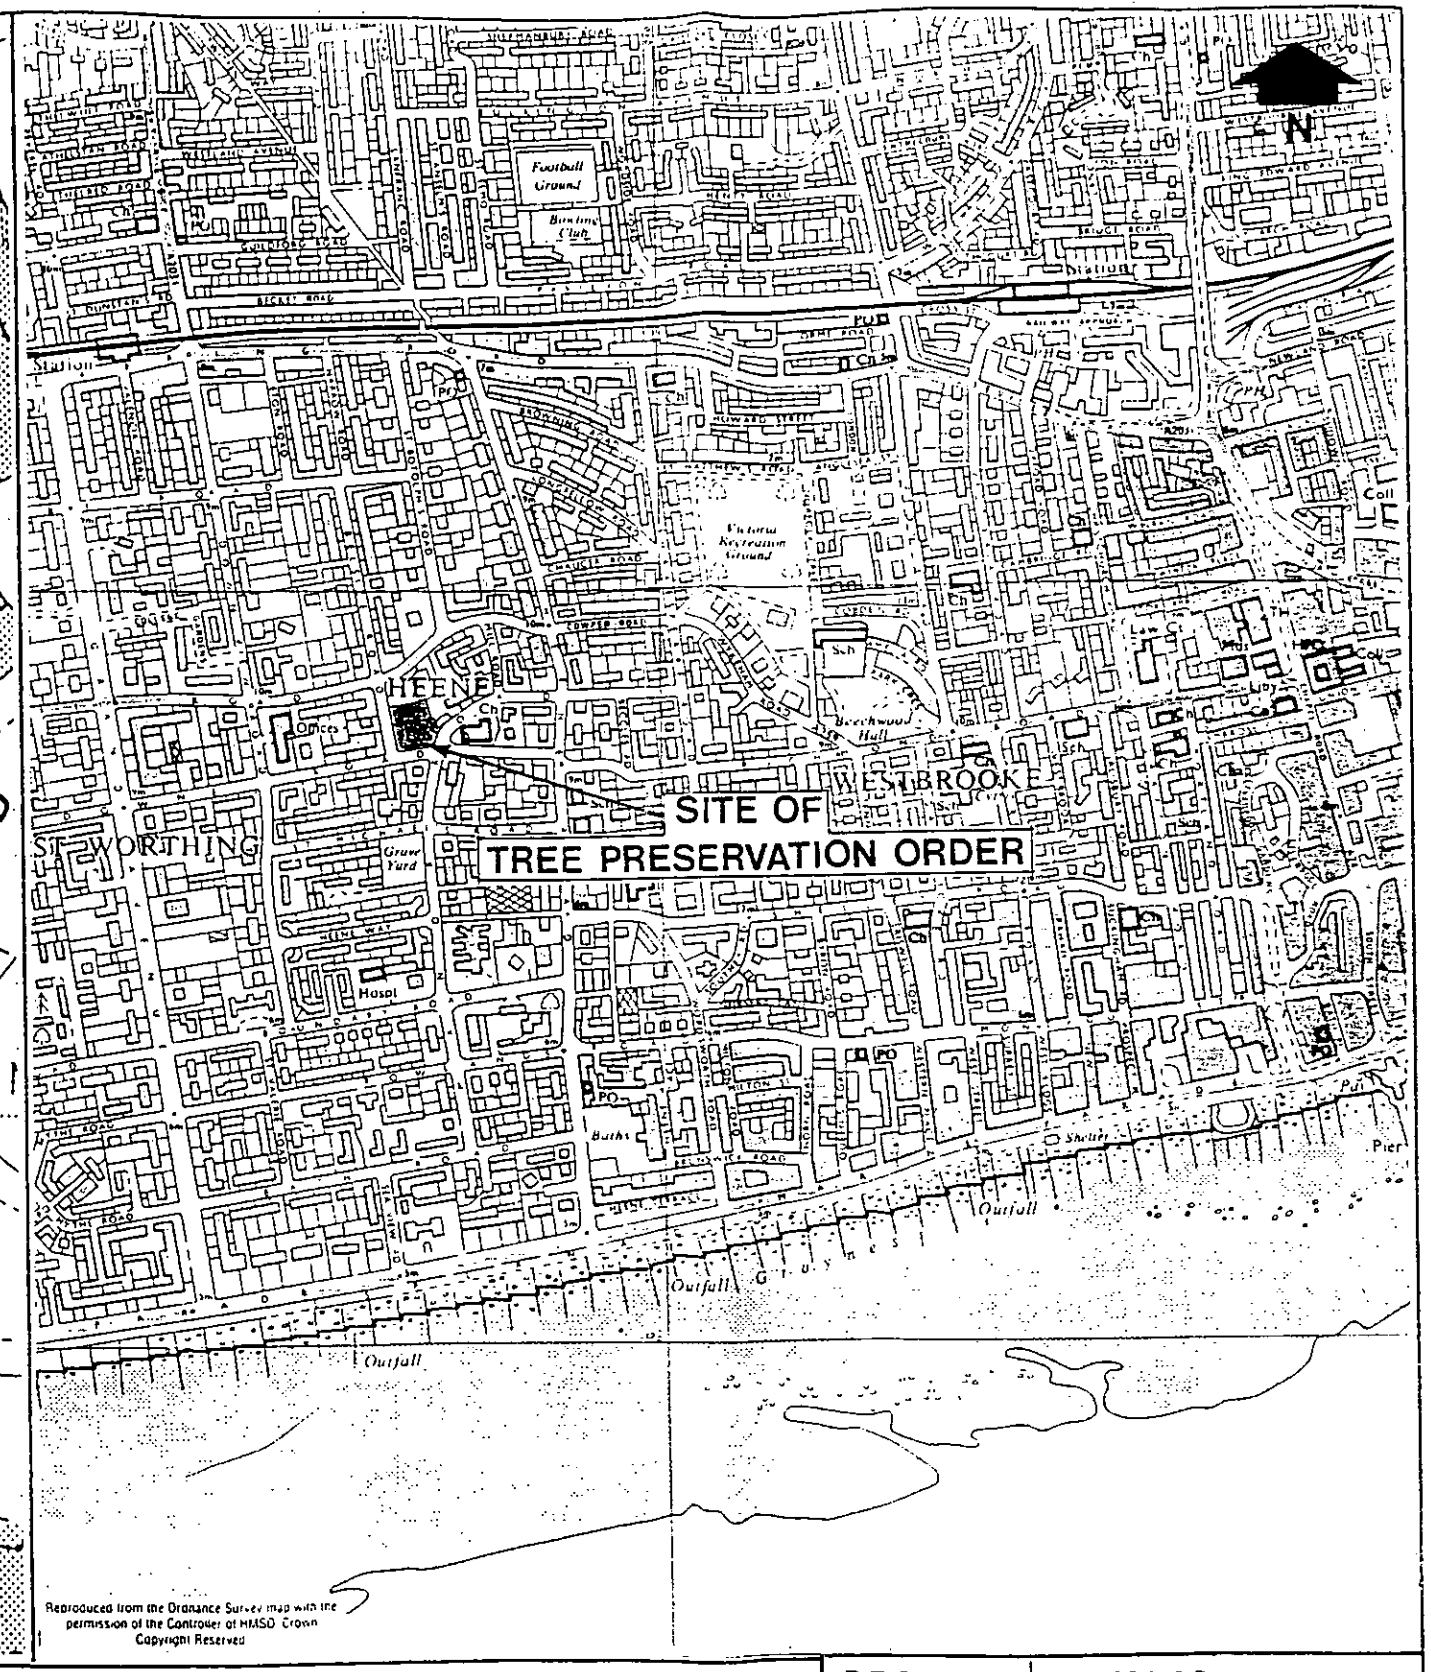

WORTHING BOROUGH COUNCIL

THE WORTHING TREE PRESERVATION ORDER No.11 1989

2 Belsize Road and 'Greentrees', Lansdowne Road.

DRG No.	DC 721 A3
SCALE	1:500 & 1:10000
DRAWN BY	J.B.H.
DATE	OCTOBER 1989

A.D. CLARKE BA.,MA.,M.R.T.P.I.
Borough Planning Officer
WORTHING