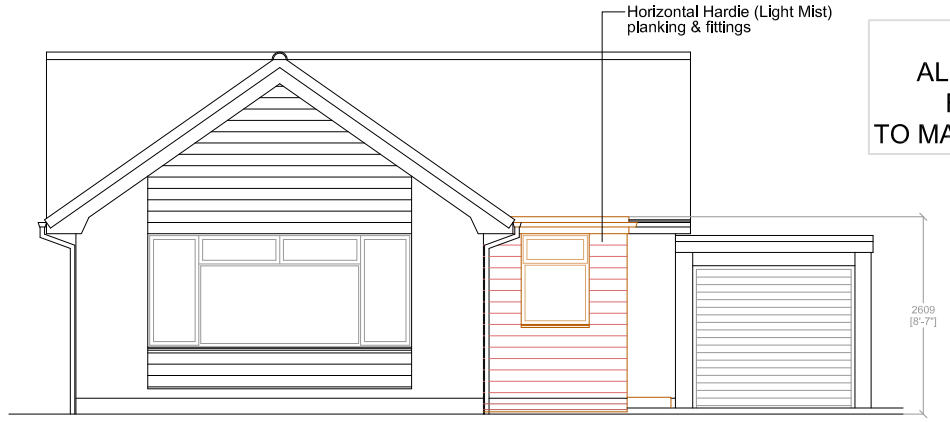

NOTE
ALL EXTERNAL
FINISHES
TO MATCH EXISTING

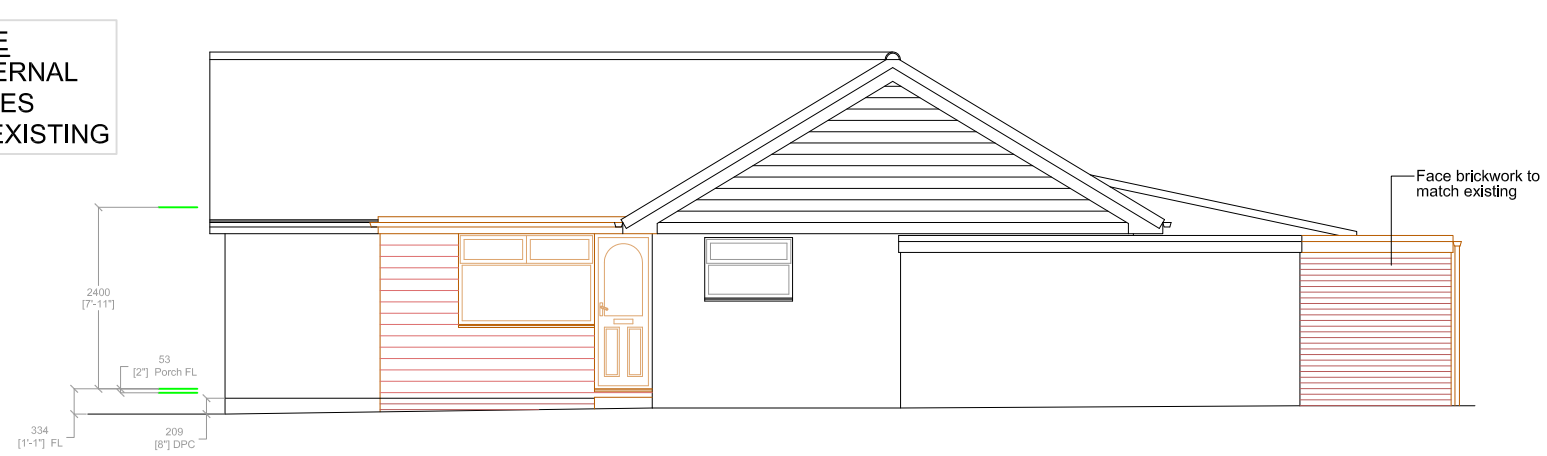

Proposed Front (South) Elevation

Proposed Side (East) Elevation

0 5

Scale 1:100 @ A3



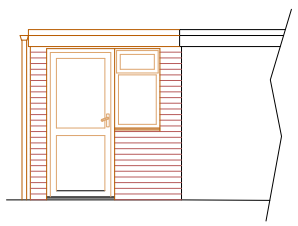

Proposed Rear (North) Elevation

Partial Proposed Side (West) Elevation

0 5

Scale 1:100 @ A3

Revision
A–3/06/24 Window added to south elevation of porch

TREVOR E.UNSTED

55–57 SEA LANE RUSTINGTON WEST SUSSEX BN16 2RQ Tel 07486030547
trevorunsted@outlook.com

Client Mr & Mrs S Ward

Project–Proposed Extension at 7 Stour Road
Worthing
West Sussex BN13 3LY

Drawing– Proposed Elevations

Scale as shown	Drawing No. 24/4996/5
Date March 2024	
Drawn AJP/TU	Revisions A
Copyright	

The contractor must check all dimensions and levels on site

It is the contractor's responsibilty to ensure compliance with all statutory authority requirements, carry out works with total regard to existing and retained structure. Works and materials to latest CP/BS.

Drawing to be read in strict accordance with engineer's information where applicable.

All structural timber C16 unless otherwise noted. All structural and external timber to be pressure impregnated with preservative, cut ends site swabbed with Cuprinol or similar treatment.

Local autority to witness satisfactory test on all new and affected foul/storm drainage