



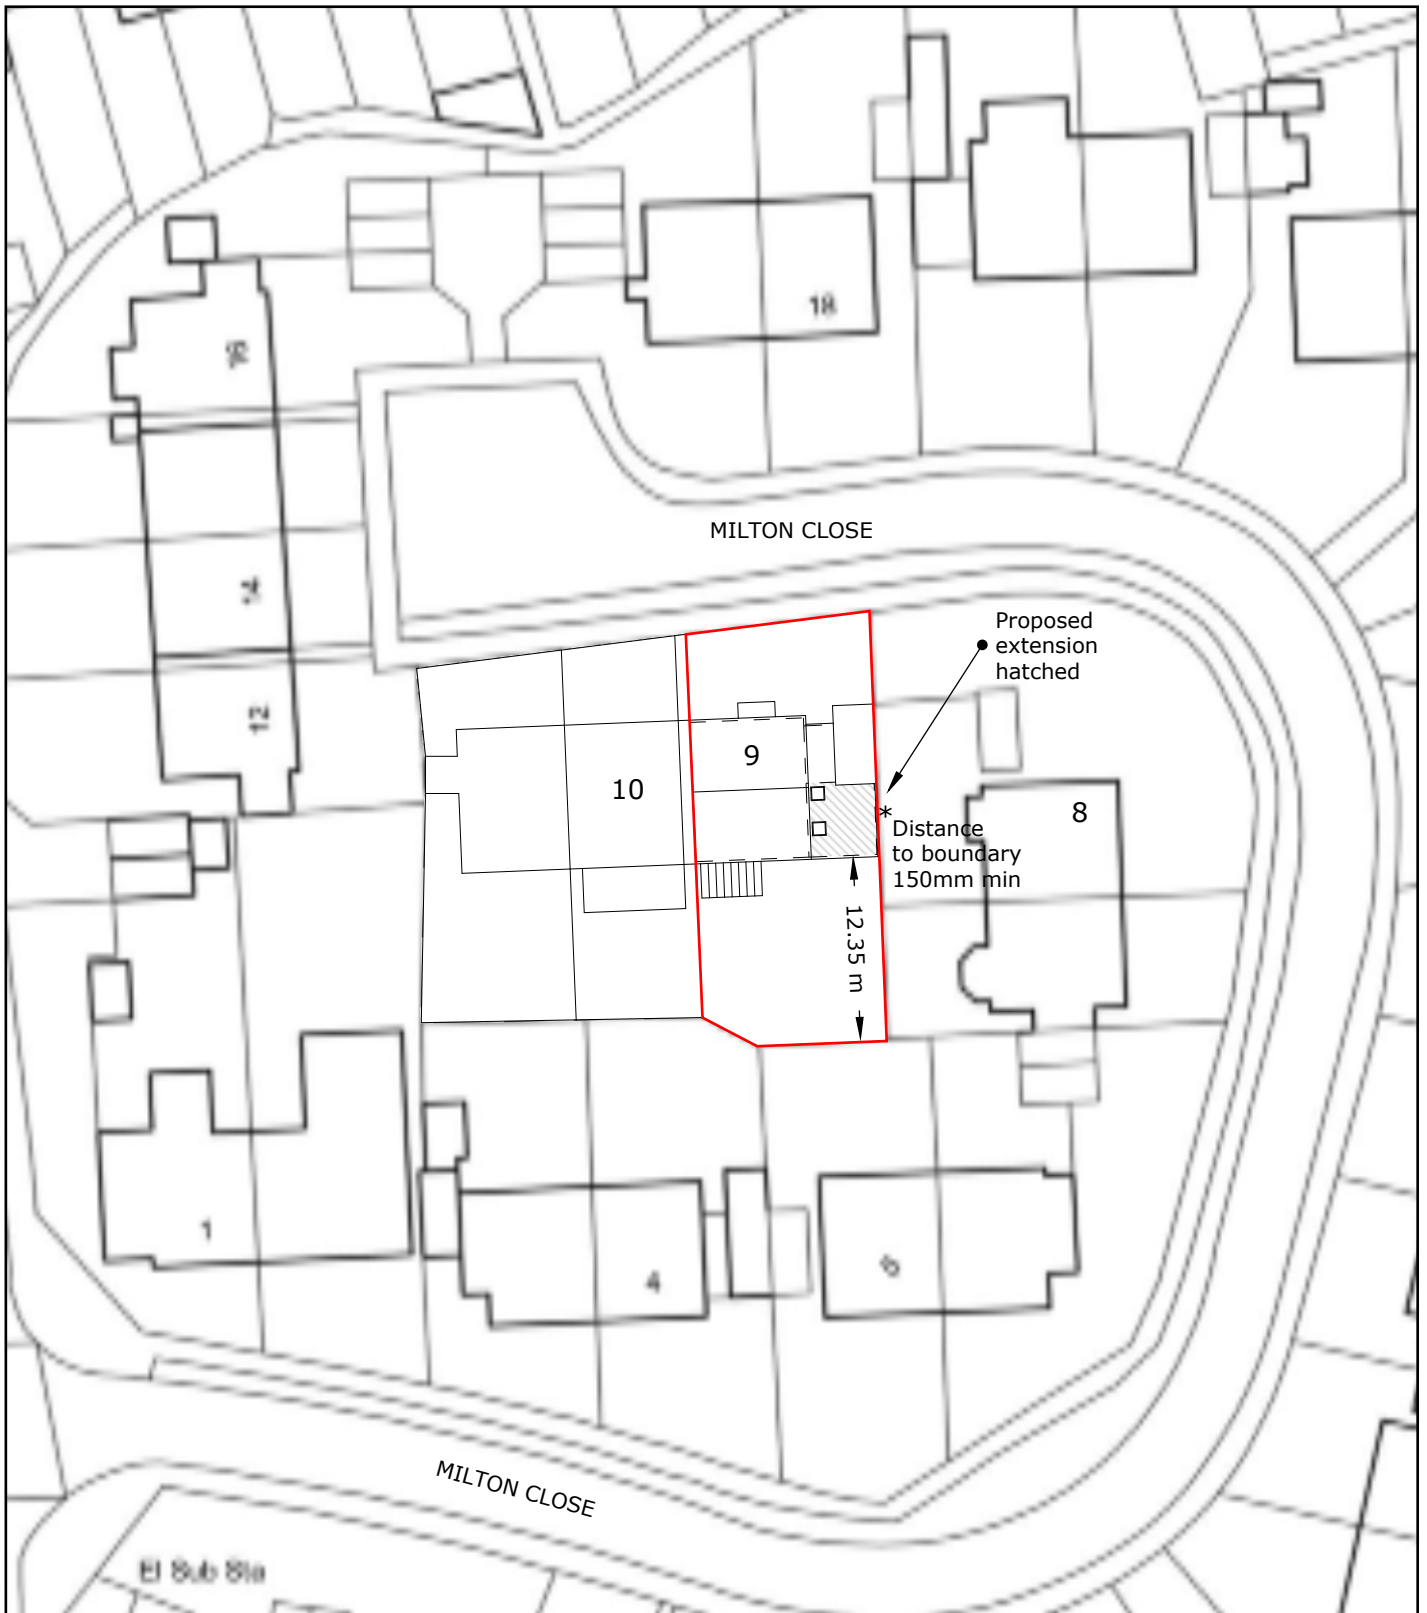

PROPOSED EXTENSION:
 9 MILTON CLOSE,
 LANCING,
 WEST SUSSEX,
 BN15 8BX

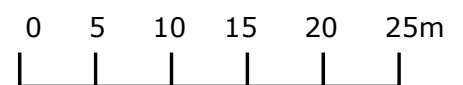

SCALE BAR 1:500 @ A4

DRWG: SITE / BLOCK PLAN
 SCALE: 1:500 @ A4 PAPER SIZE
 DATE: 28 / 01 / 2026
 DRWG No: DS / THOMAS / 02

