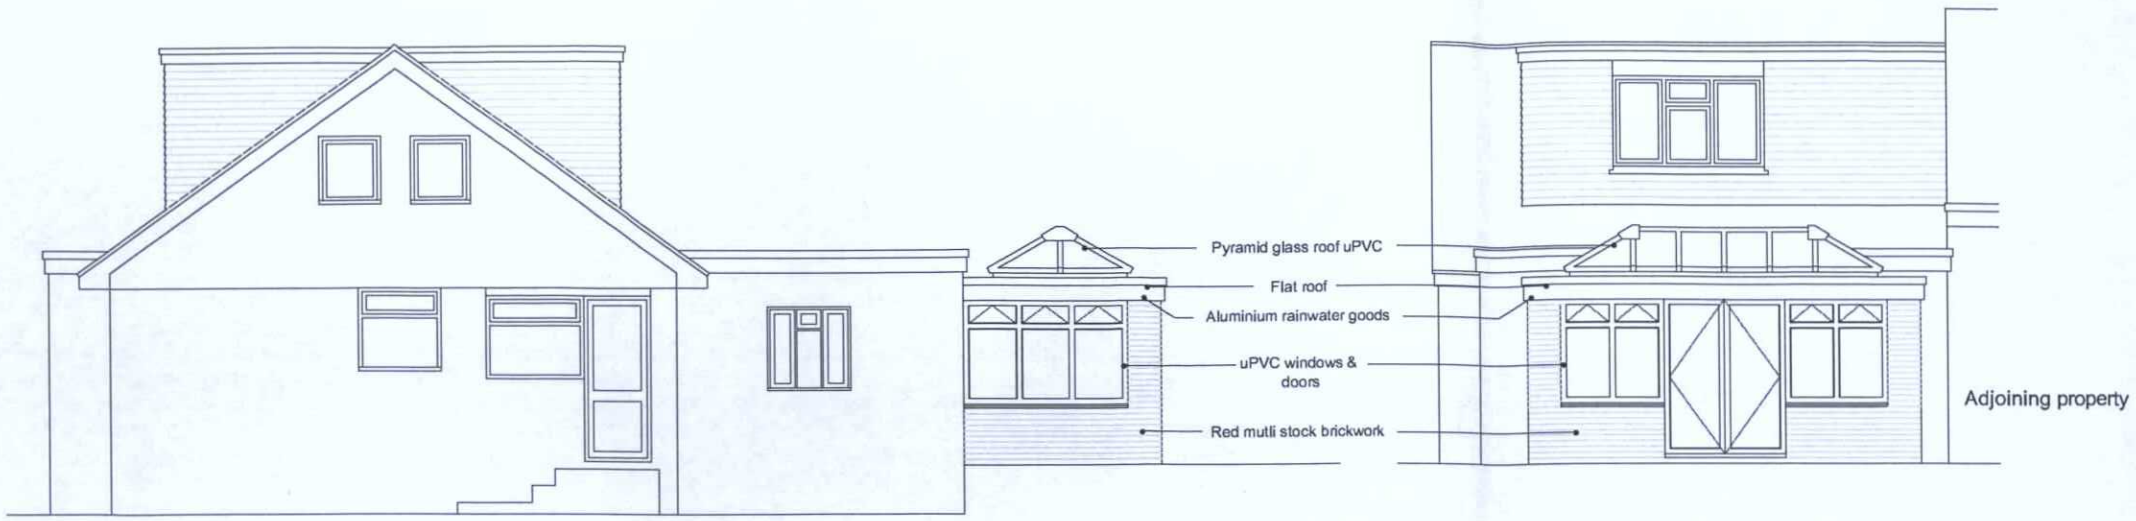


Proposed South Elevation
Scale 1:100


Proposed East Elevation
Scale 1:100

NOTES


Do not scale from this drawing unless for Planning purposes.
Figured dimensions only are to be used.
All dimensions must be checked on site by the Contractor prior to the commencement of any fabrication or building works.
Where applicable, dimensions and details are to be read in conjunction with specialist consultants' drawings; any disparity between drawings is to be brought to the attention of the contract administrator prior to the commencement of any fabrication or building works.

REVISIONS

REV	NOTE	
01	Block Plan added.	FEB 2012

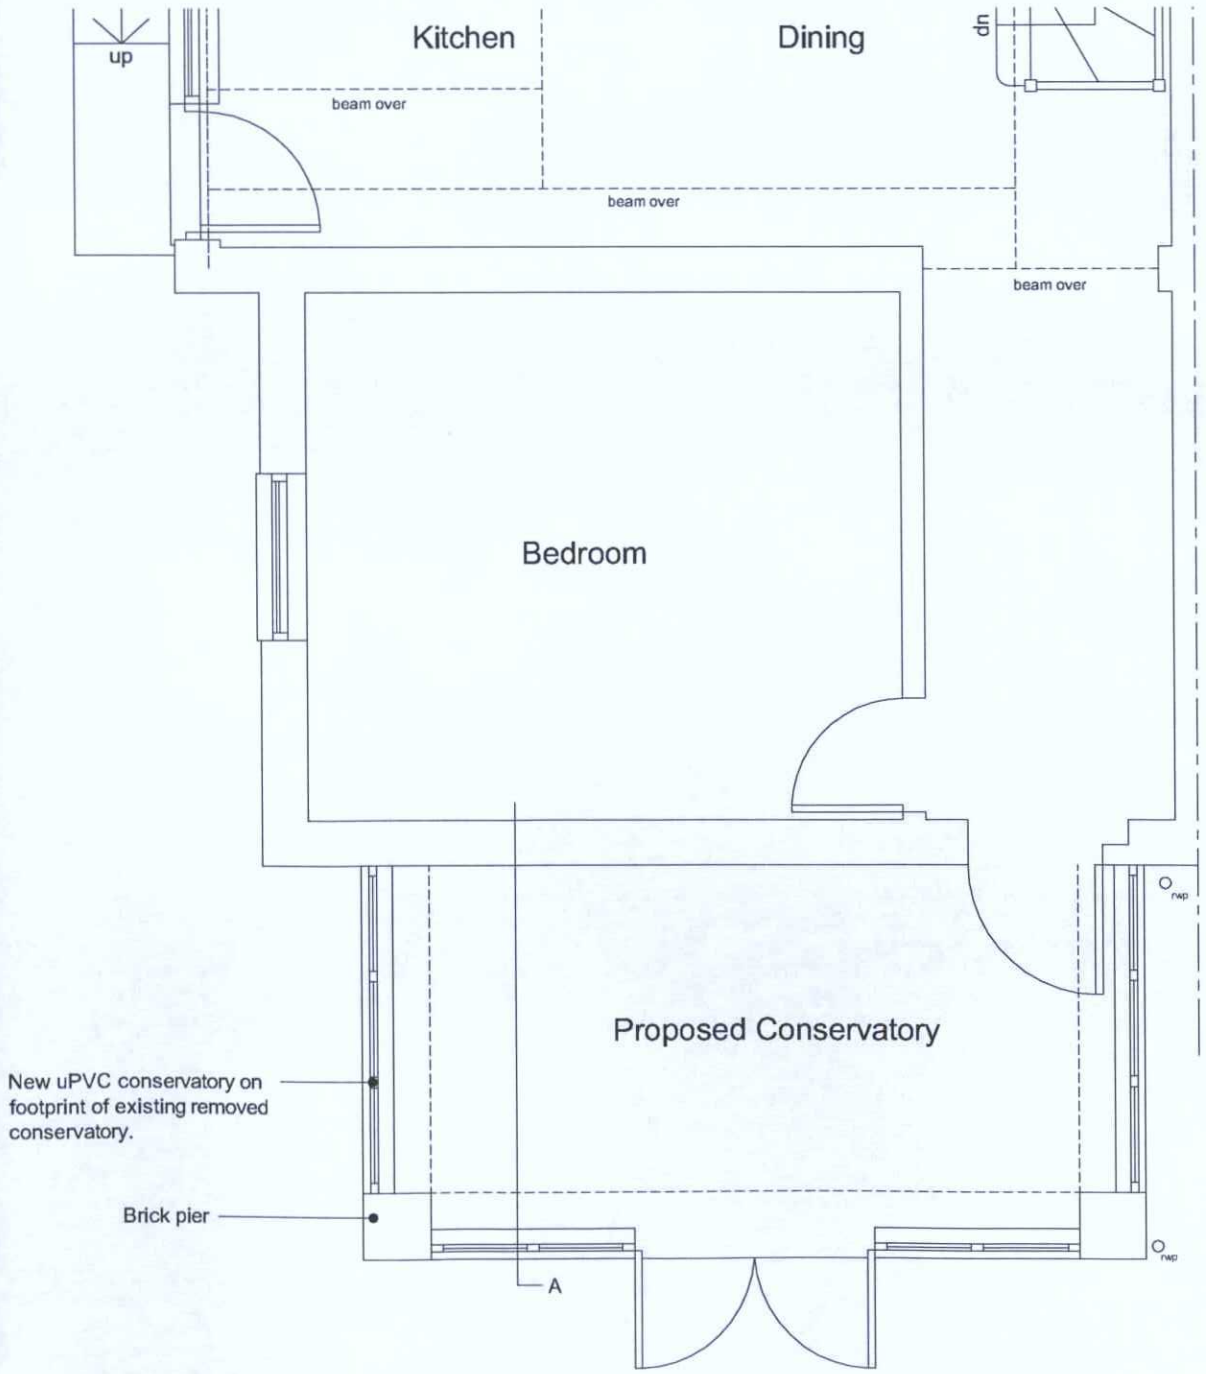


Proposed Ground Floor Plan
Scale 1:50

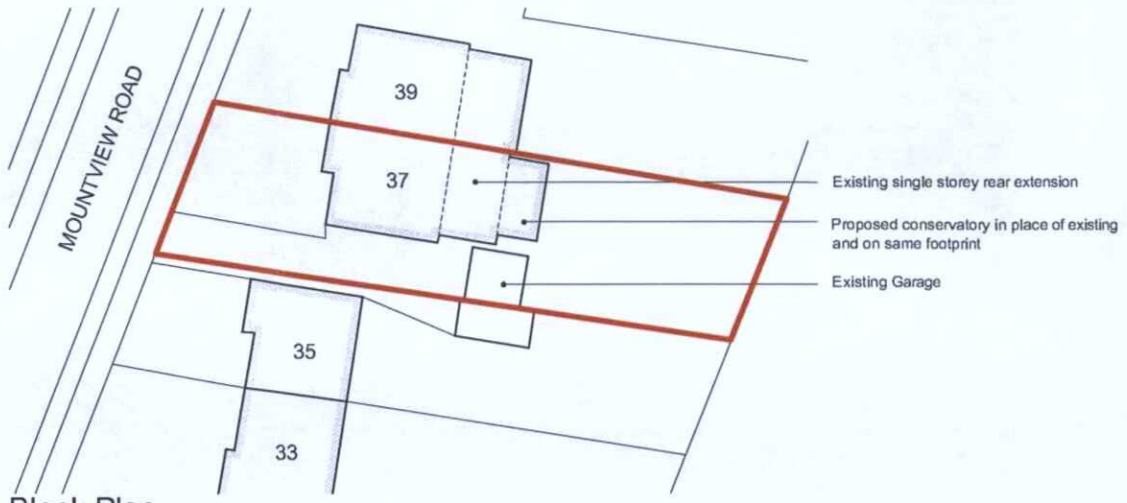

Block Plan
Scale 1:500



Proposed Section A
Scale 1:50

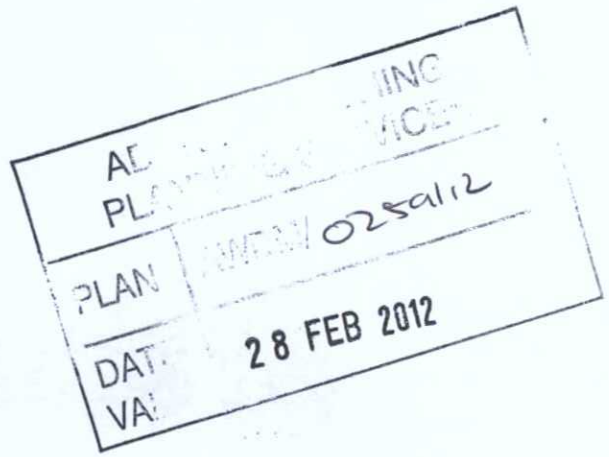

T R BURCHELL • Oaklea • Brighton Road
Shermanbury • West Sussex • RH13 8HB



JOB TITLE
37 MOUNTVIEW ROAD
SOMPTING, LANCING, WEST SUSSEX

CLIENT
MR & MRS ETHERIDGE

DRAWING TITLE
PROPOSED PLAN, ELEVATIONS AND SECTION

SCALE	DRAWING NUMBER	REV
AS NOTED @ A3	225/02	01

DRAWING STATUS
PLANNING

DRAWN	CHECKED	DATE
MBF	TRB	FEB 12