

Proposed South Elevation
Scale 1:100




Proposed East Elevation
Scale 1:100




Proposed Ground Floor Plan
Scale 1:50

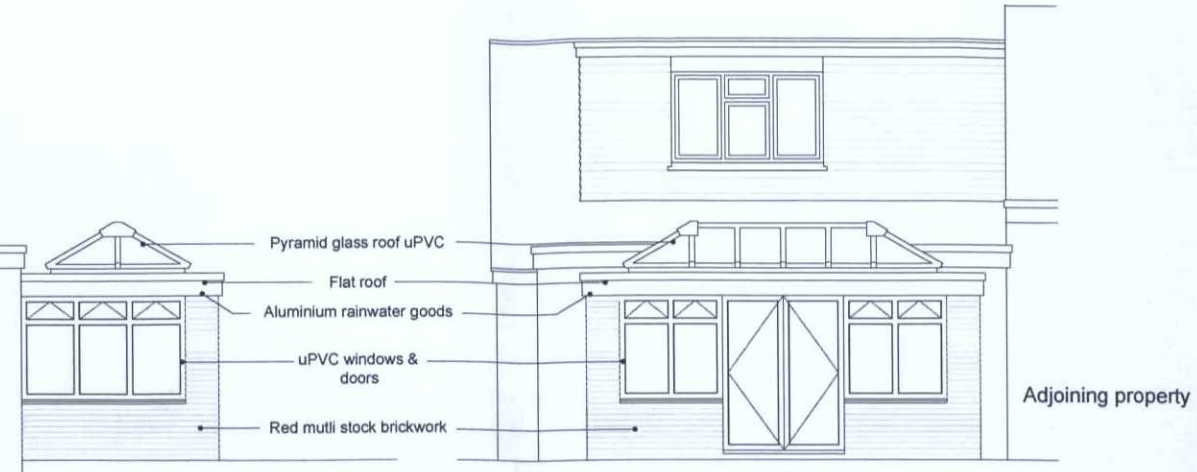

Proposed Section A
Scale 1:50

## NOTES

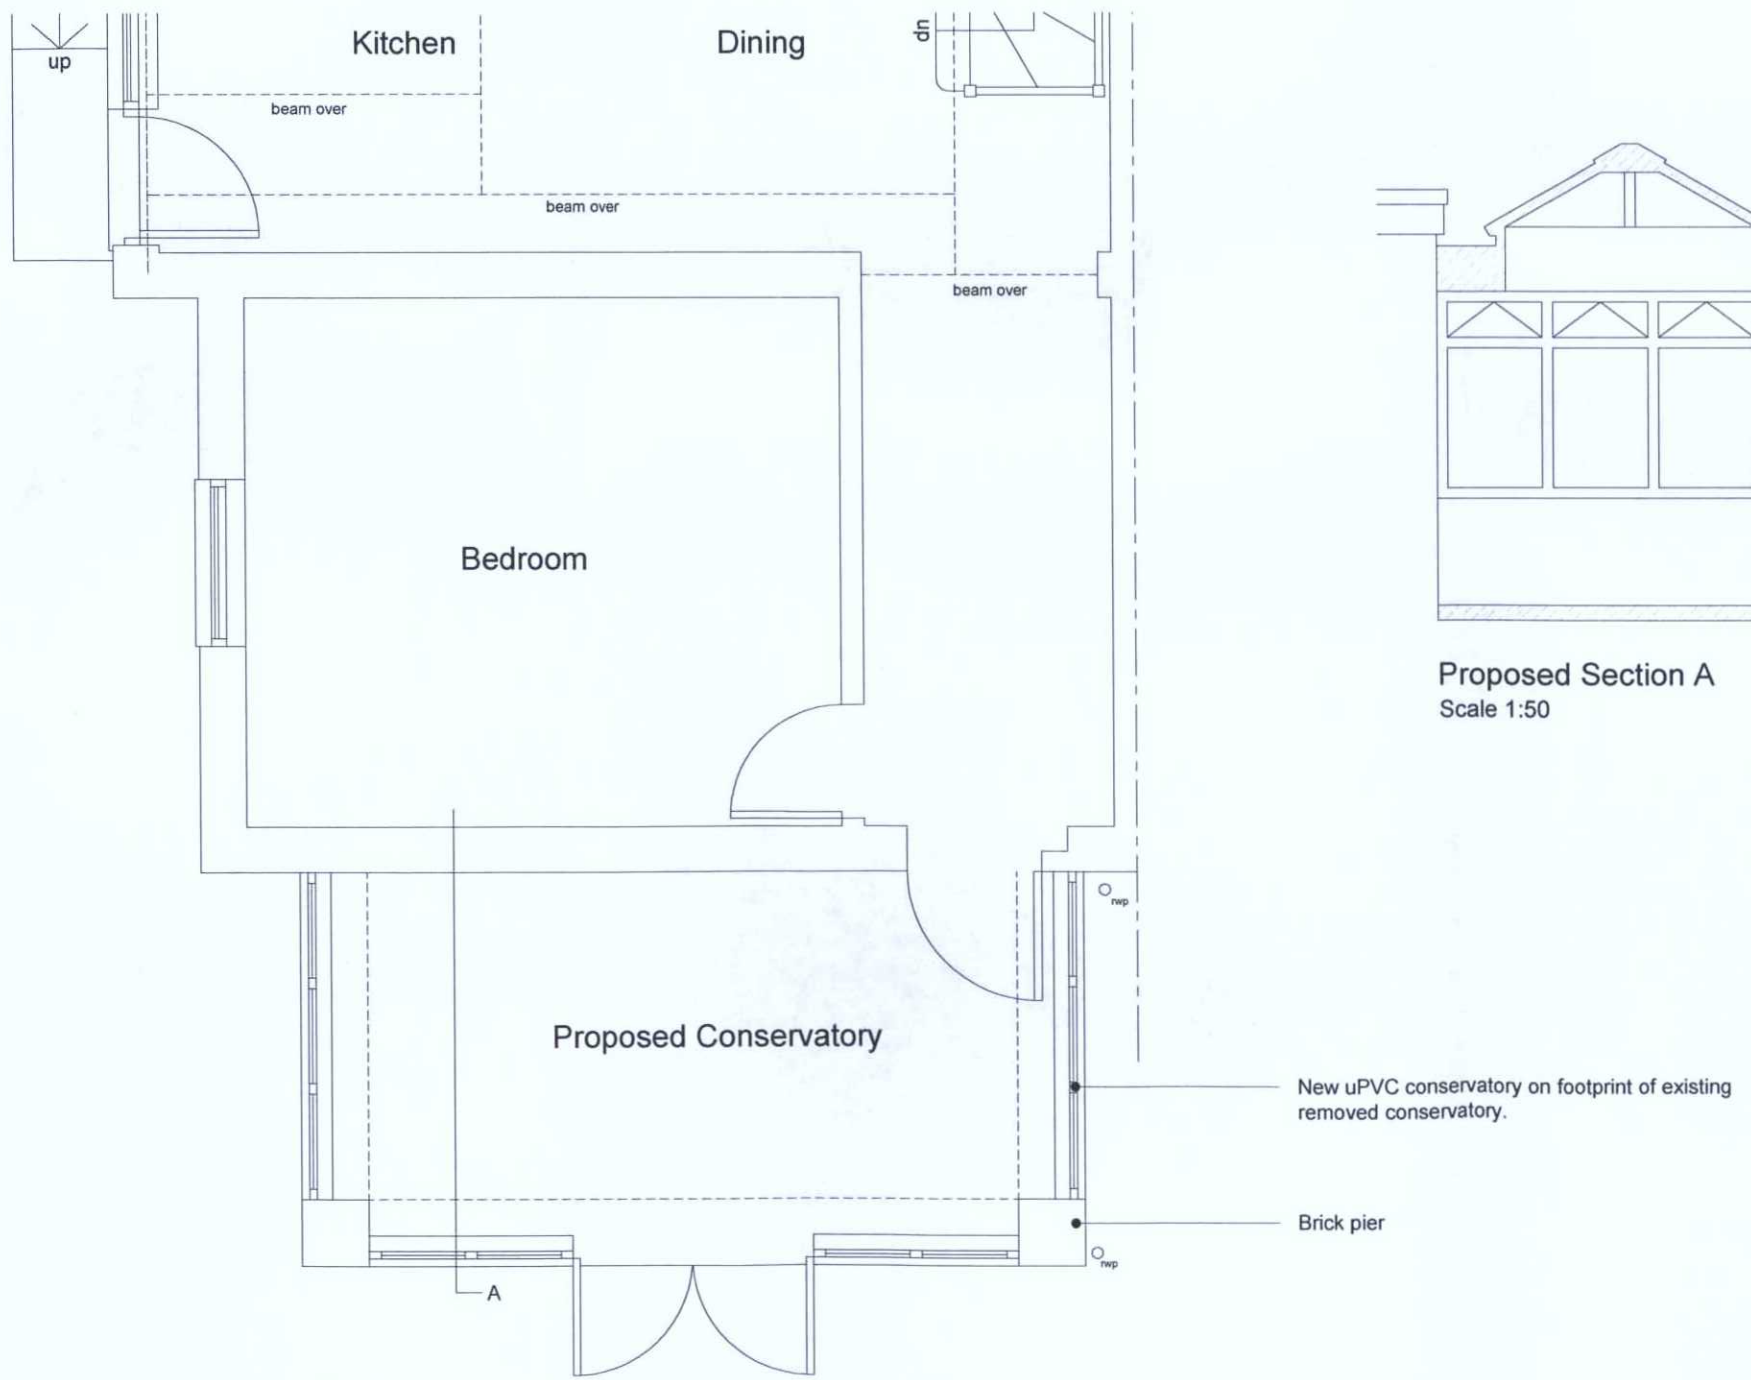Do not scale from this drawing unless for Planning purposes.
Figured dimensions only are to be used.
All dimensions must be checked on site by the Contractor prior to the commencement of any fabrication or building works.
Where applicable, dimensions and details are to be read in conjunction with specialist consultants' drawings; any disparity between drawings is to be brought to the attention of the contract administrator prior to the commencement of any fabrication or building works.

## REVISIONS

| REV | NOTE |
|---|---|


AD
PLA
PLAN
DATE
VAL
0259112
28 FEB 2012



T R BURCHELL • Oaklea • Brighton Roa
Shermanbury • West Sussex • RH13 8HB


**JOB TITLE**
37 MOUNTVIEW ROAD
SOMPTING, LANCING, WEST SUSSEX

**CLIENT**
MR & MRS ETHERIDGE

**DRAWING TITLE**
PROPOSED PLAN, ELEVATIONS AND SECTION

| SCALE | DRAWING NUMBER | REV |
|---|---|---|
| AS NOTED @ A3 | 225/02 | 00 |

**DRAWING STATUS**
PRELIMINAY

| DRAWN | CHECKED | DATE |
|---|---|---|
| MBF | TRB | FEB 12 |