

Existing South Elevation
Scale 1:100



Existing East Elevation
Scale 1:100

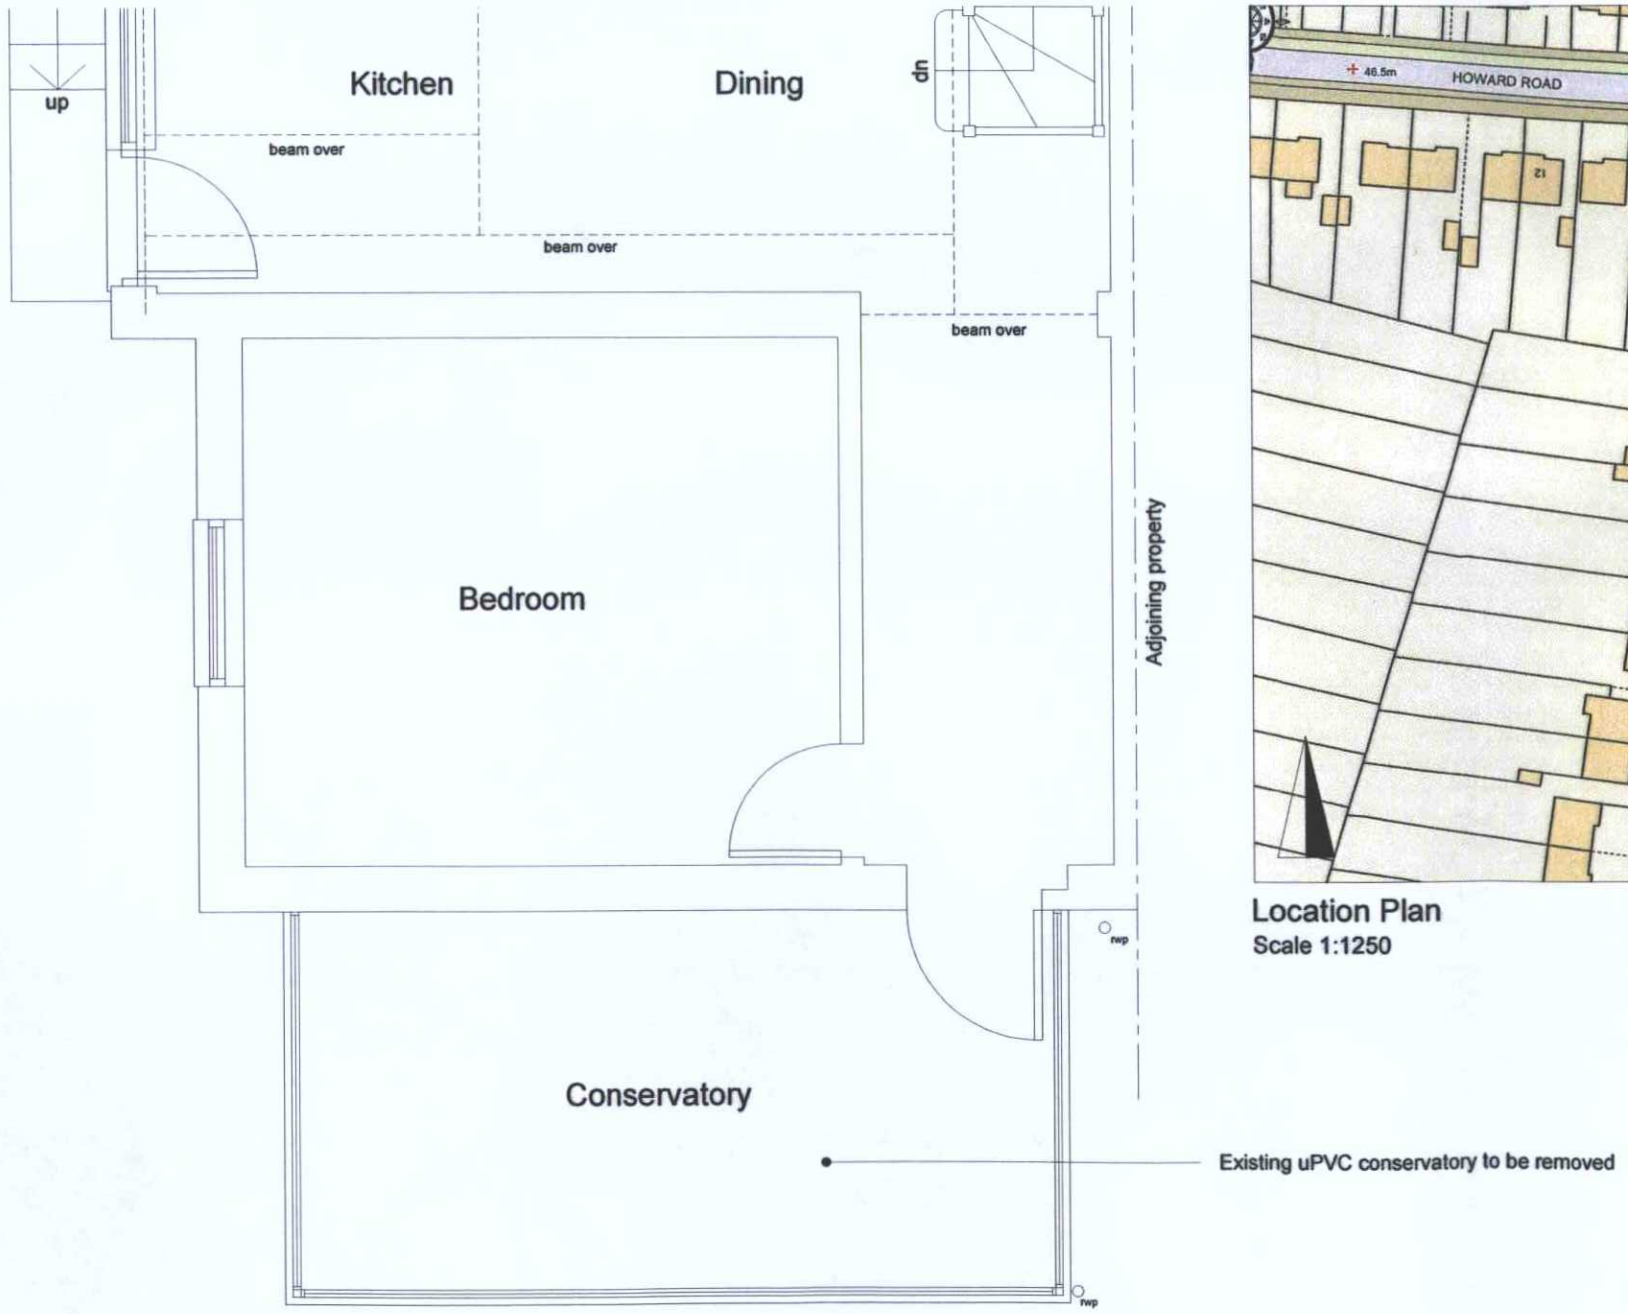

Existing Ground Floor Plan - Part
Scale 1:50



Location Plan
Scale 1:1250

NOTES

Do not scale from this drawing unless for Planning purposes.
Figured dimensions only are to be used.
All dimensions must be checked on site by the Contractor prior to the commencement of any fabrication or building works.
Where applicable, dimensions and details are to be read in conjunction with specialist consultants' drawings; any disparity between drawings is to be brought to the attention of the contract administrator prior to the commencement of any fabrication or building works.

REVISIONS

REV	NOTE

PLAN 0259112.
DAT 28 FEB 2012

T R BURCHELL • Oaklea • Brighton Road
Shermanbury • West Sussex • RH13 8HB

JOB TITLE
37 MOUNTVIEW ROAD
SOMPTING, LANCING, WEST SUSSEX

CLIENT
MR & MRS ETHERIDGE

DRAWING TITLE
EXISTING PLANS AND ELEVATIONS

SCALE	DRAWING NUMBER	REV
AS NOTED @ A3	225/01	00

DRAWING STATUS
SURVEY

DRAWN	CHECKED	DATE
MBF	TRB	FEB 12