
6 Southdown Road, Shoreham


AWDM/0636/15 January 2016

PLANNING CONDITION 9 & 10

ADUR & WORTHING
PLANNING SERVICES
PLAN AWDM/0636/15
DATE VALID 25 JAN 2016

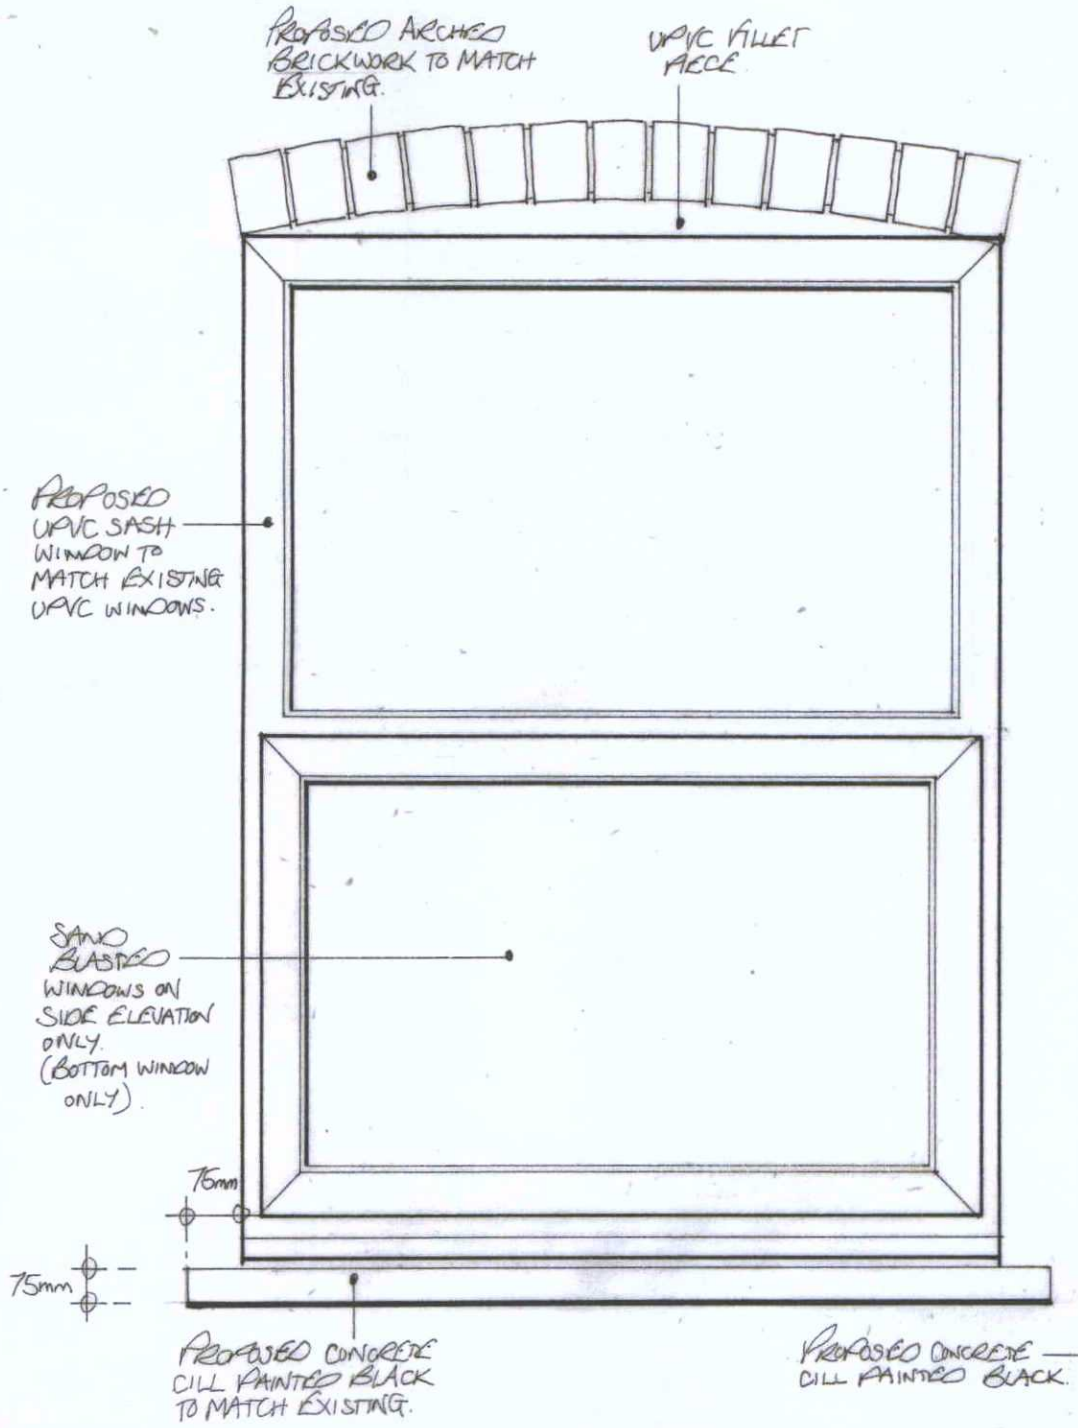


ELEVATION OF WINDOW 1:10

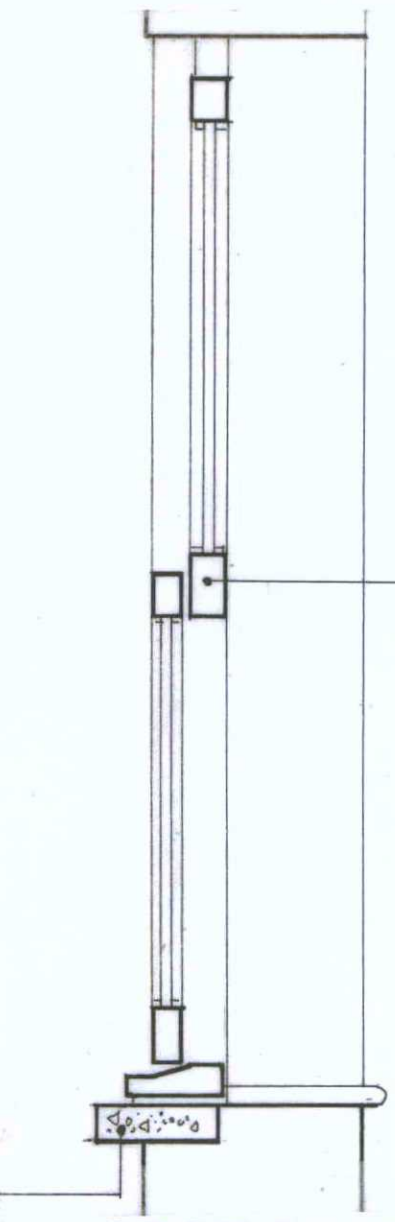

SECTION OF WINDOW 1:10



PHOTO OF EXISTING UPVC WINDOW

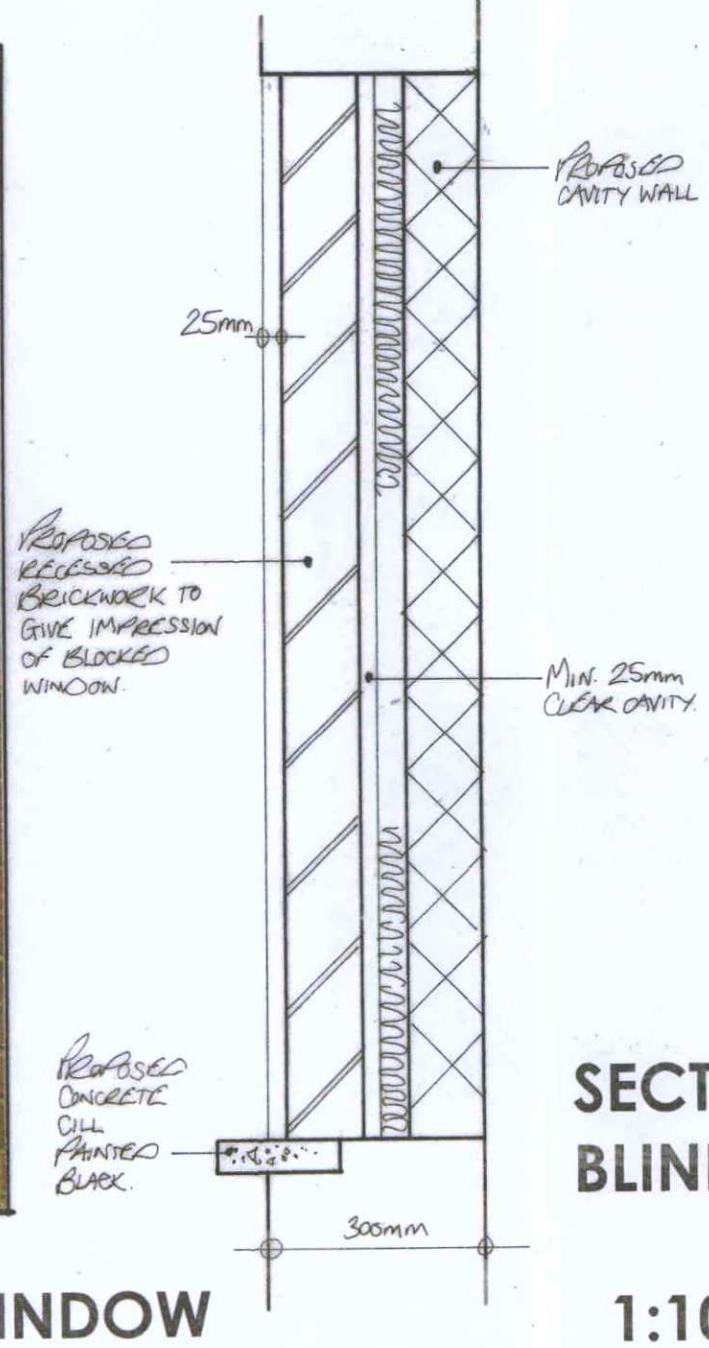

SECTION OF BLIND WINDOW

1:10