
6 Southdown Road, Shoreham

AWDM/0636/15 January 2016

PLANNING CONDITION 5

LANDSCAPING PLAN 1:20

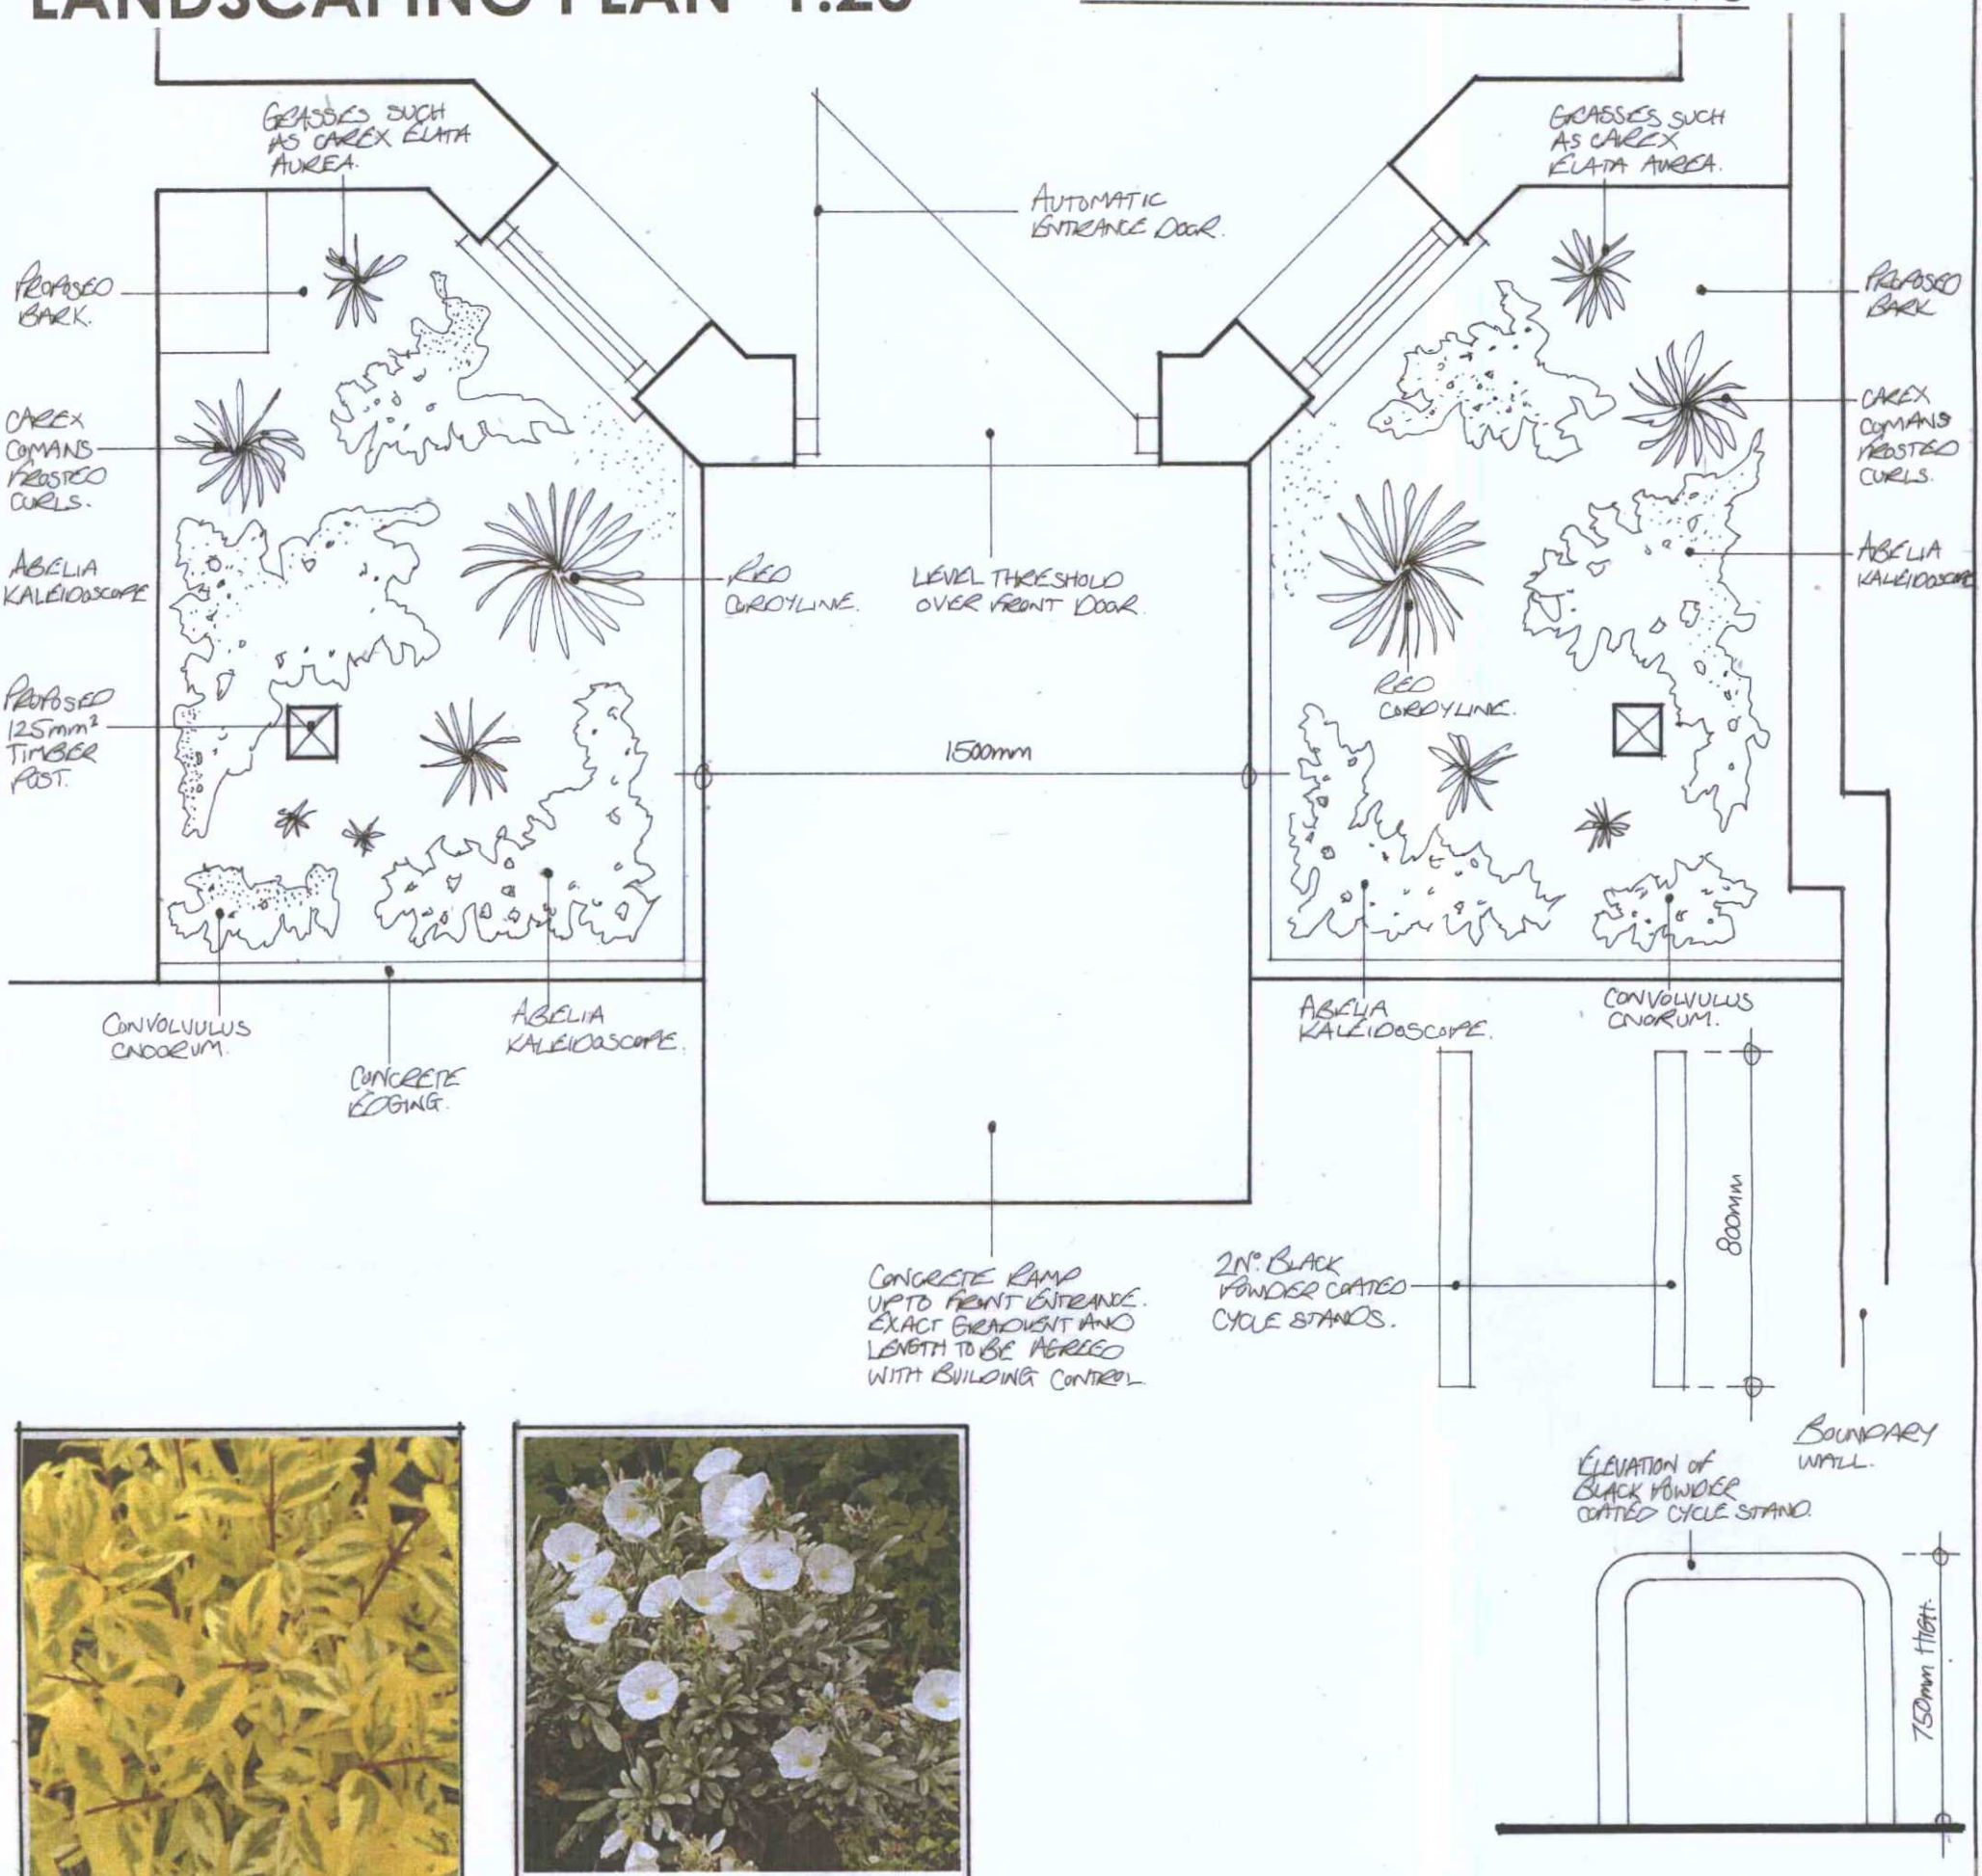

Abelia Kaleidoscope

Convolvulus Cnoorum



Carex Comans frosted curls



Carex Elata Aurea



Red Cordyline Australis

ELEVATION OF BLACK POWDER COATED CYCLE STAND.

PROPOSED CYCLE STAND

Schedule of plants

ADUR & WORTHING
PLANNING SERVICES

PLAN	AWDM/ 0636/15
DATE VALID	25 JAN 2016