
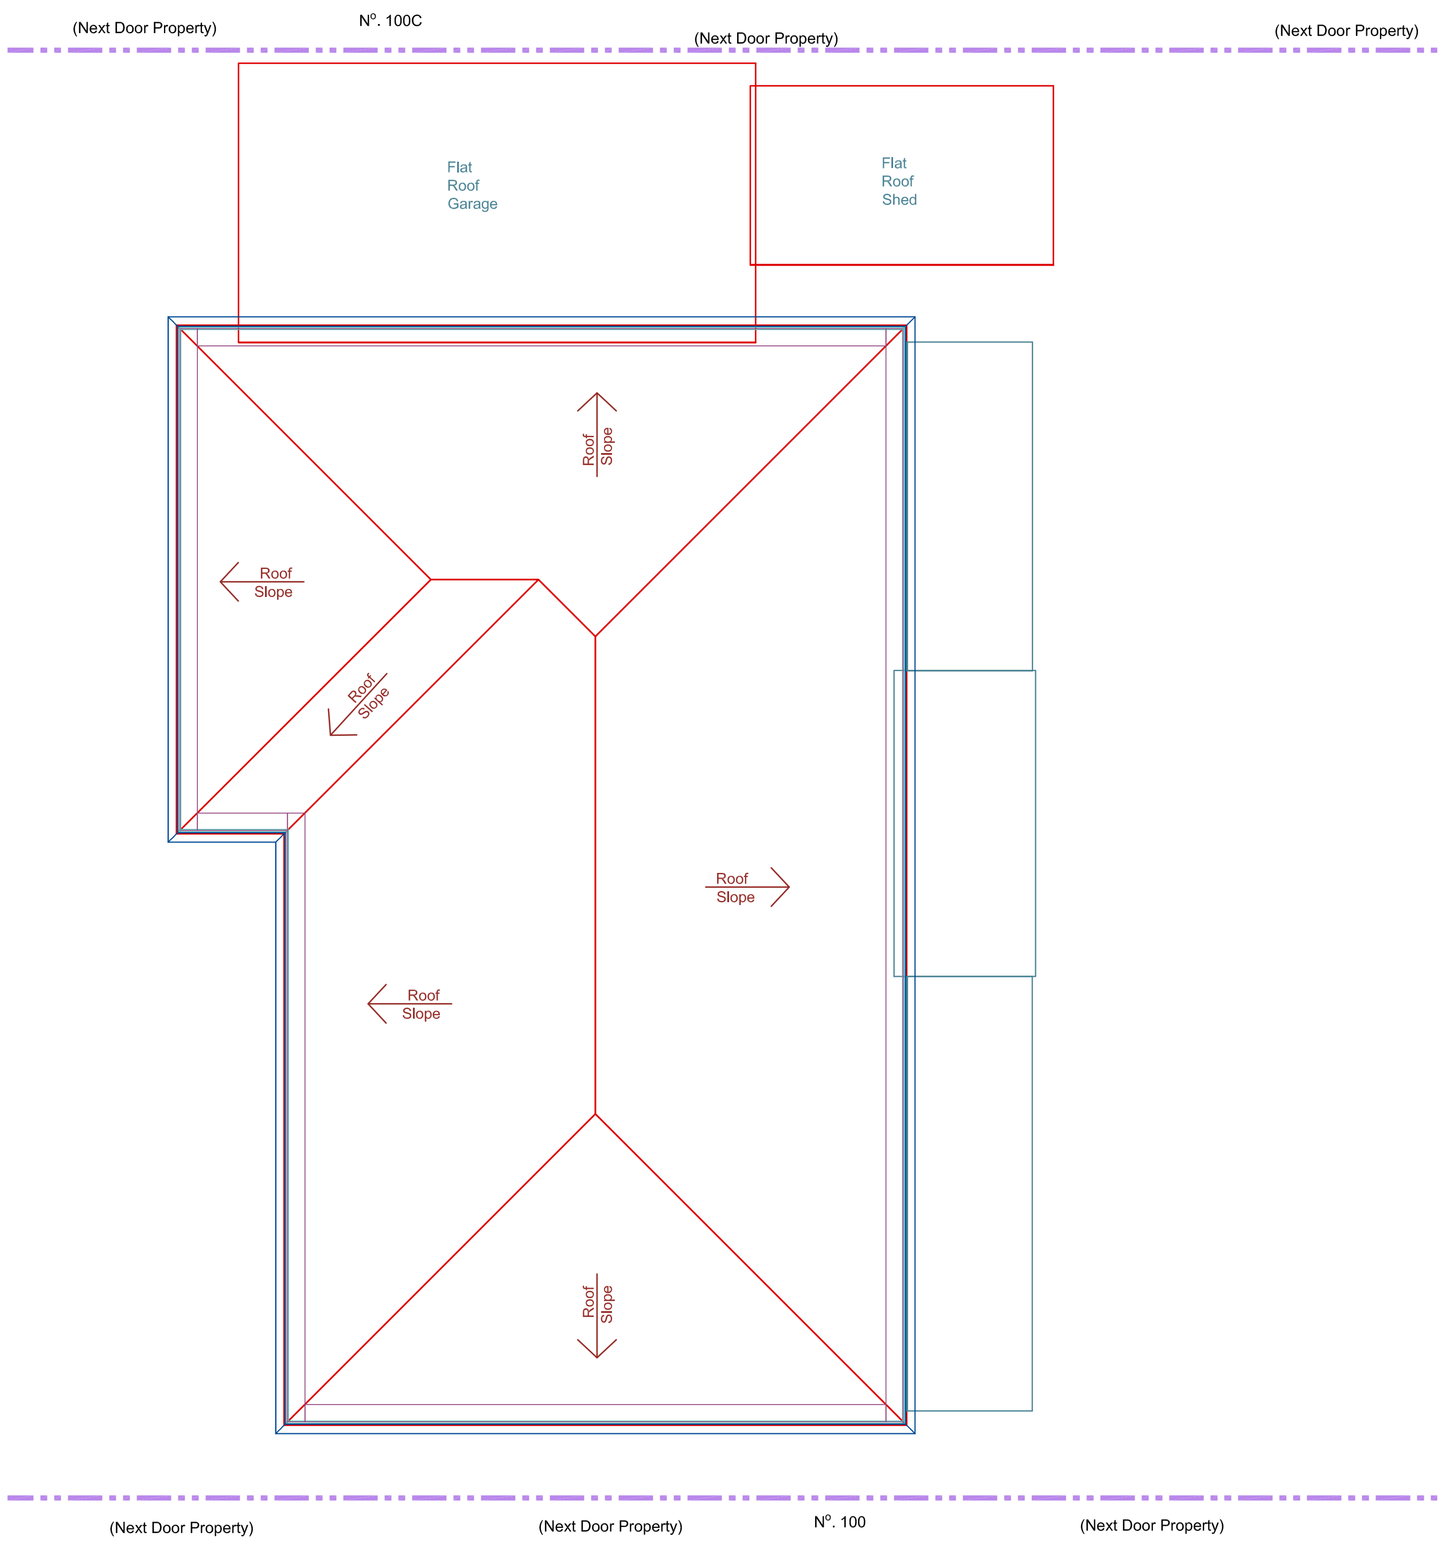



ROOF PLAN EXISTING SCALE 1:50

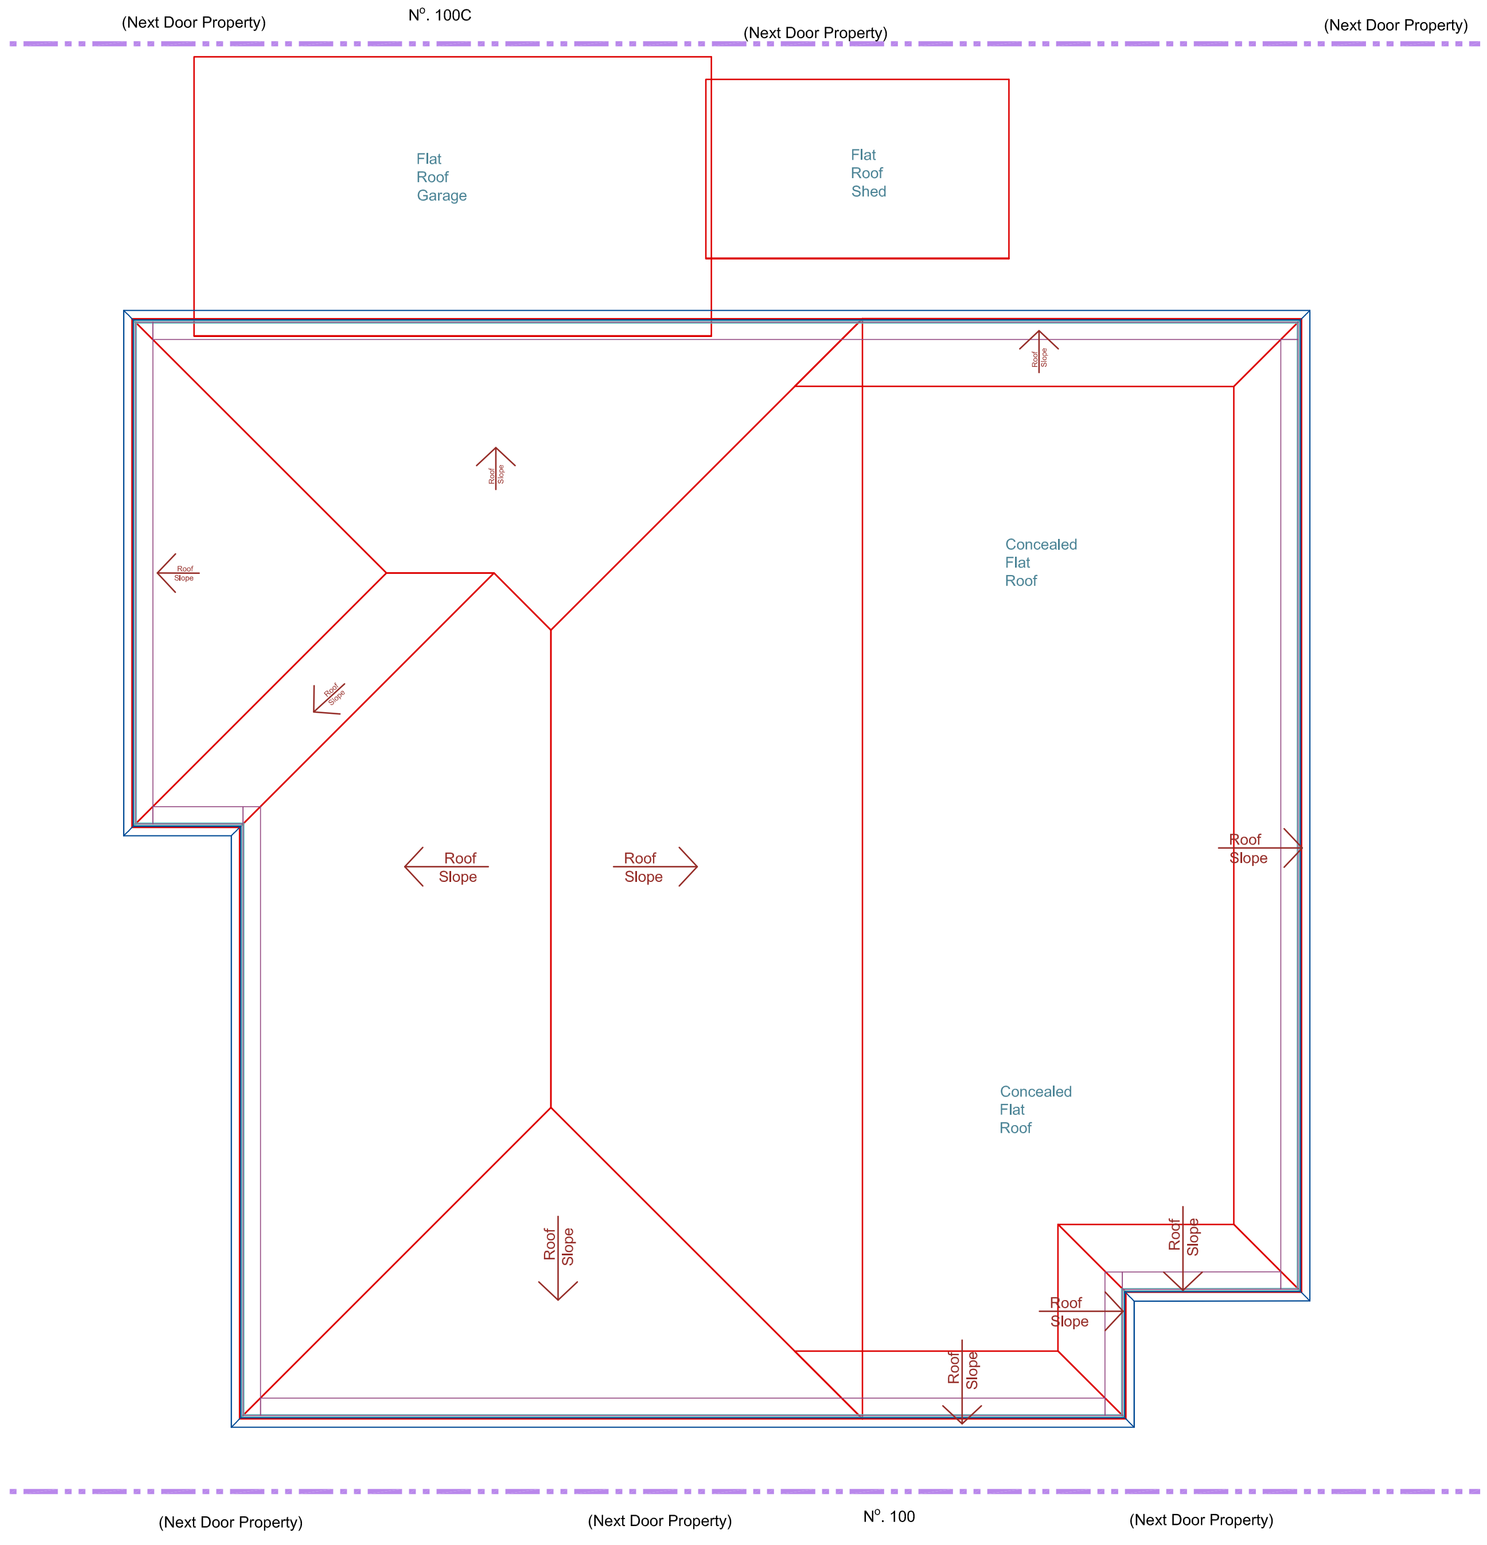


ROOF PLAN PROPOSED SCALE 1:50

Copyright
P. R.
DESIGN FOR BUILDING
prd4b@hotmail.co.uk
Tel:01444 239055

Client
Mr & Mrs P Slaughter

Site
100A
Grand Avenue
Lancing
.
West Sussex BN15 9QB

Project Title
Rear Ground Floor Extension
under Prior Notification

Drawing Title
Roof Plans

**NOTE:** For construction,all dimensions must be checked on site and not scaled from this drawing

Scale 1:50
Date: 22/01/2016
Drawn by:- SJP
Drg No. 23911R1
Rev. -
Paper Size A1
In conjunction with:- 23900R/01R/10R/20R1

0 1m
1 : 50