




EAST ELEVATION EXISTING SCALE 1:100

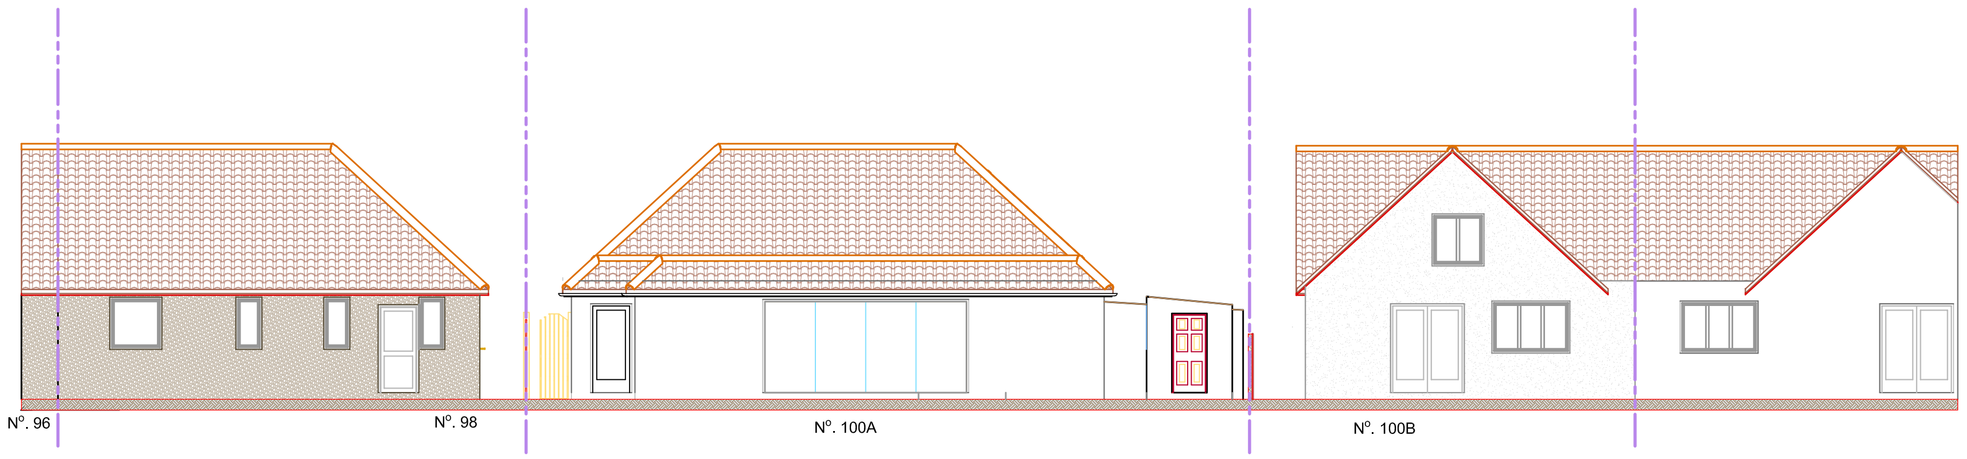


EAST ELEVATION PROPOSED SCALE 1:100

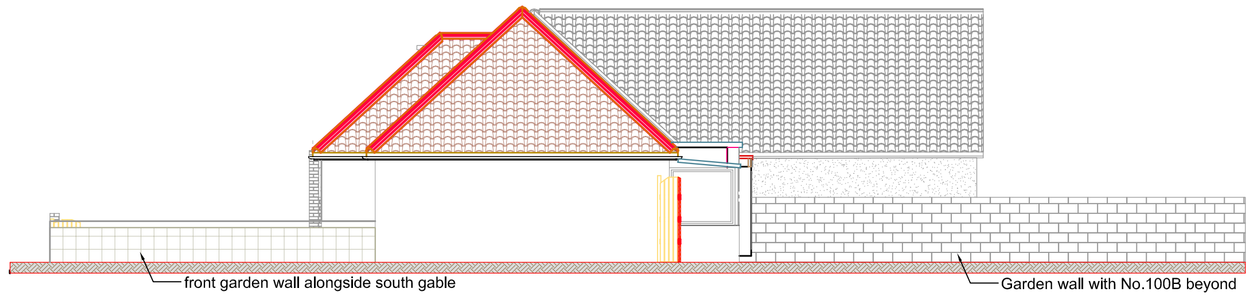


SOUTH ELEVATION EXISTING SCALE 1:100

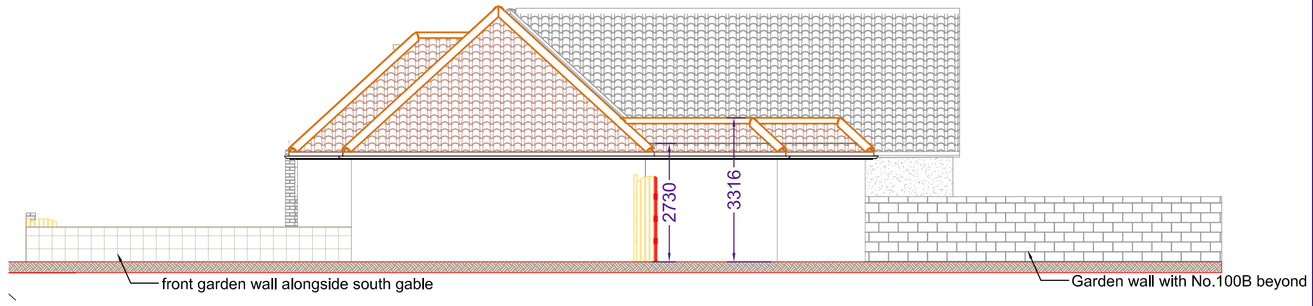


SOUTH ELEVATION PROPOSED SCALE 1:100

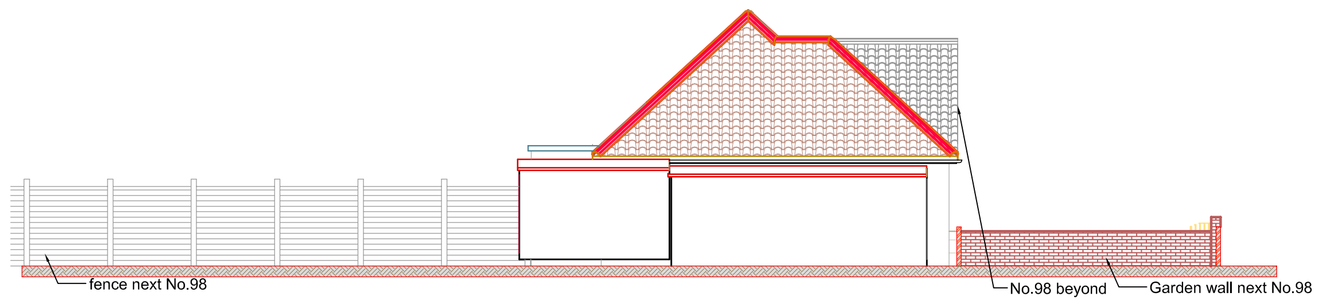


NORTH ELEVATION EXISTING SCALE 1:100

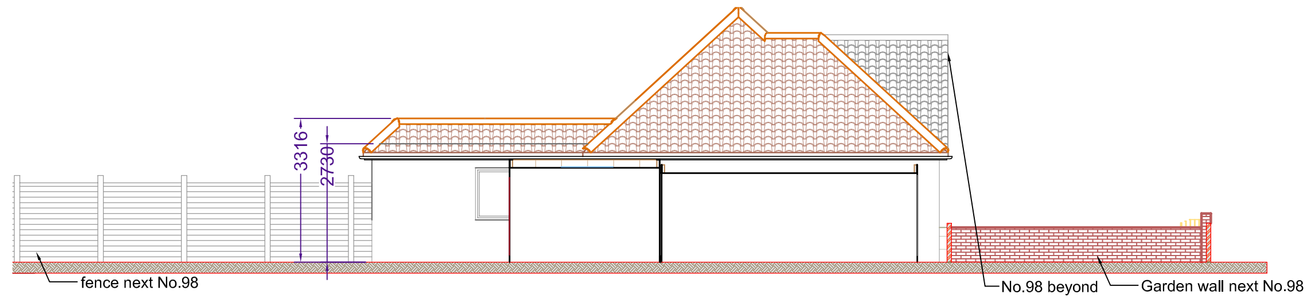

NORTH ELEVATION PROPOSED SCALE 1:100

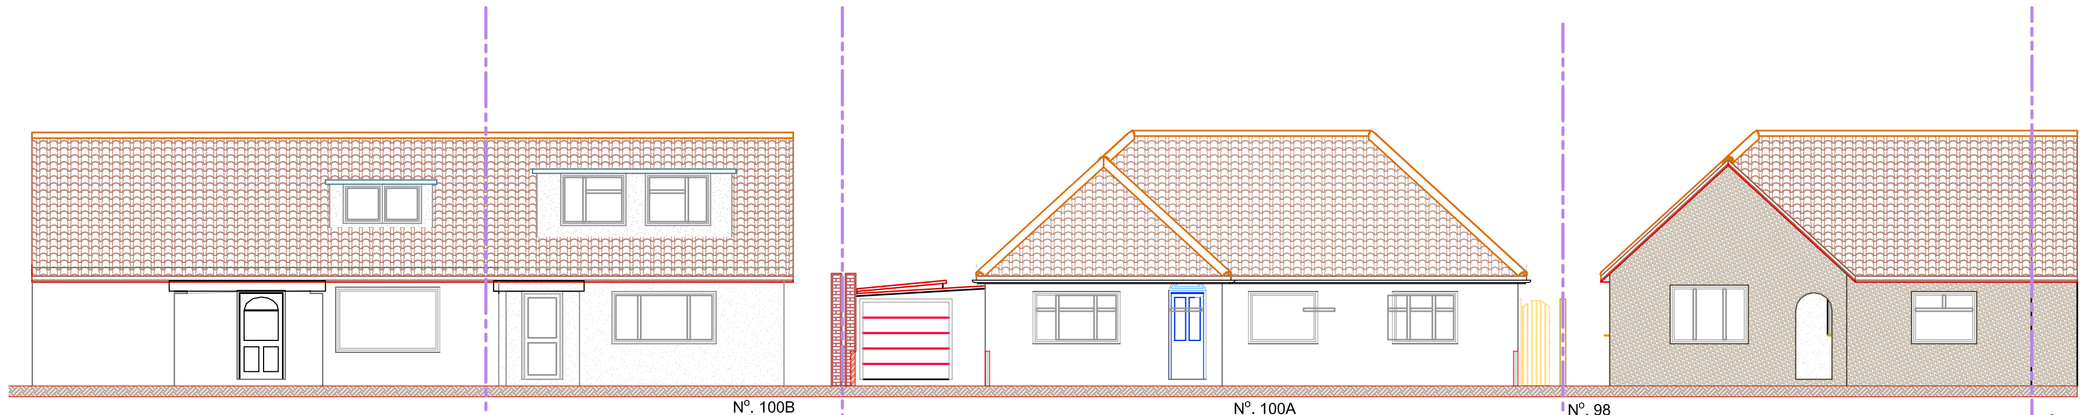

WEST ELEVATION EXISTING SCALE 1:100

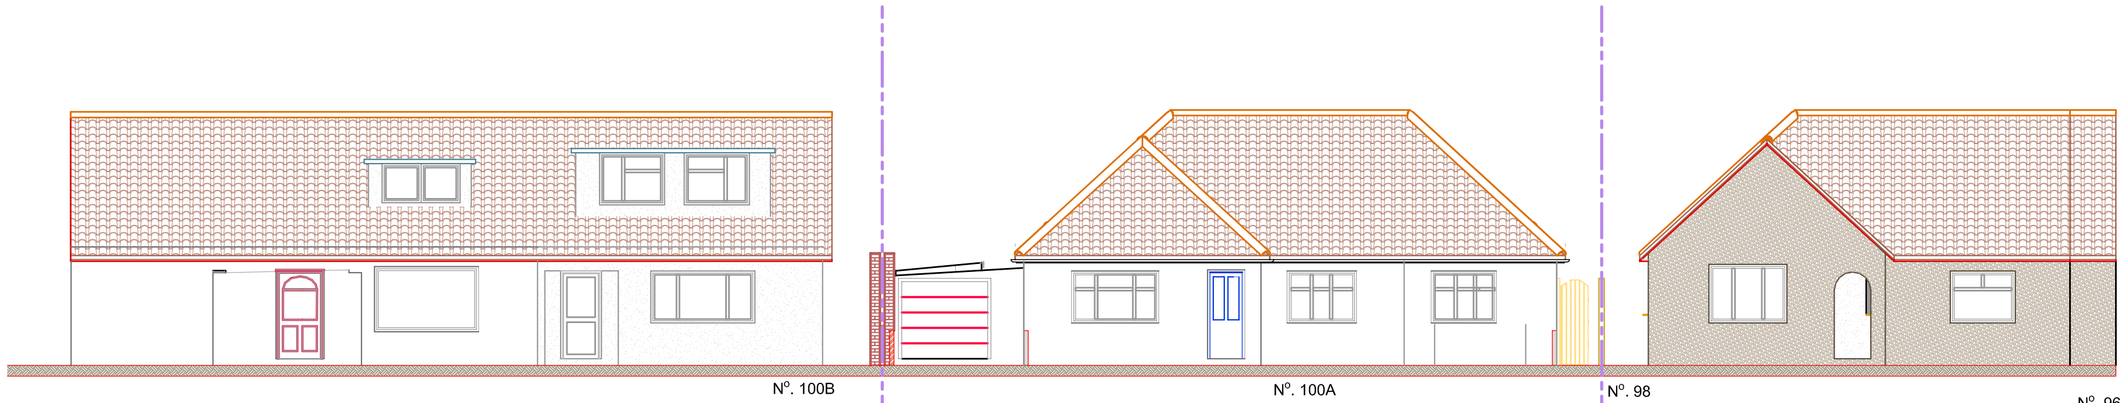

WEST ELEVATION PROPOSED SCALE 1:100

Copyright P.R. DESIGN FOR BUILDING
prd4b@hotmail.co.uk
Tel:01444 239055

Client
Mr & Mrs P Slaughter

Site
100A
Grand Avenue
Lancing
.
West Sussex BN15 9QB

Project Title
Rear Ground Floor Extension under Prior Notification

Drawing Title
Elevations

NOTE: For construction,all dimensions must be checked on site and not scaled from this drawing

Scale 1:100
Date: 22/01/2016
Drawn by:- SJP
Drg No. 23920R1
Rev. -
Paper Size A1
In conjunction with:- 20000R/01R/10R/11R1

0 1m 2m
1 : 100