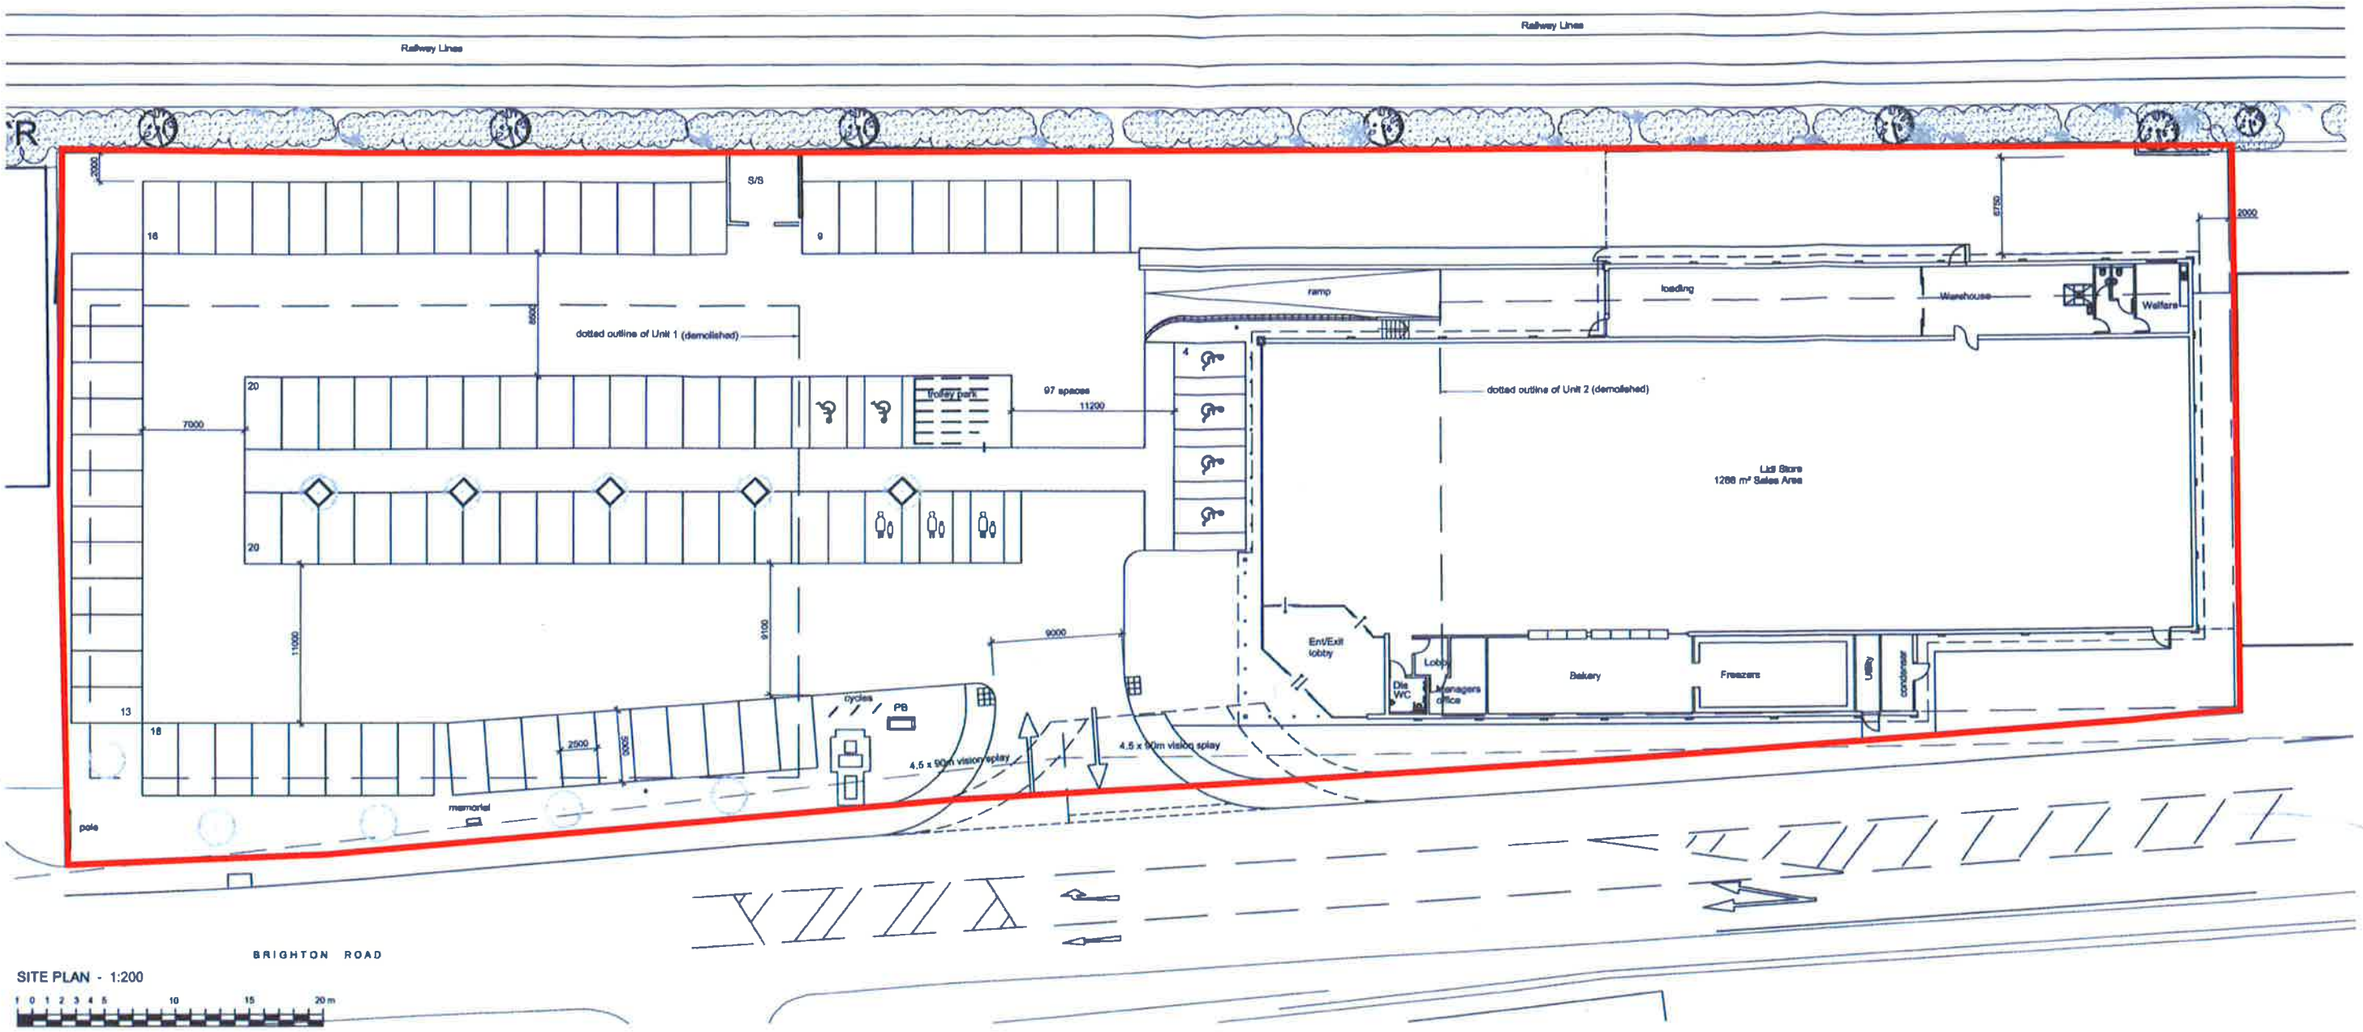

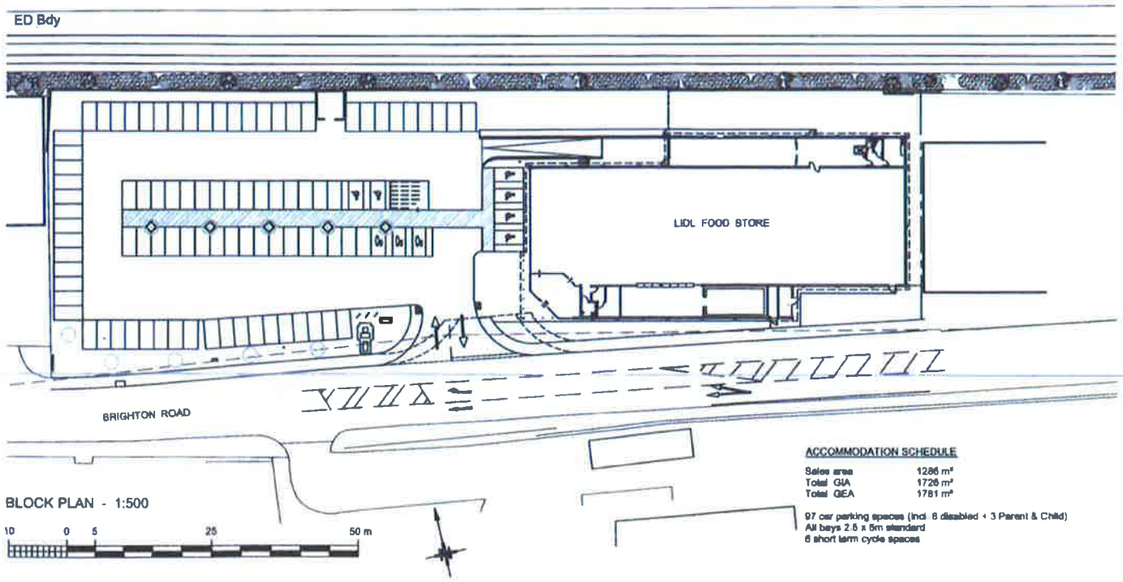

ACCOMMODATION SCHEDULE

Sales area	1286 m²
Total GIA	1726 m²
Total GEA	1781 m²

97 car parking spaces (incl. 8 disabled + 3 Parent & Child)
All bays 2.5 x 5m standard
6 short term cycle spaces

REVISION	DATE	COMMENTS	AUTHOR / CHECKED
C	07/06/14	Central path width increased, warehouse adjusted.	AL/TB
B	21/02/14	Revised to incorporate splayed lobby.	AL/TB
A	15/01/14	Updated in accordance with clients comments.	AL/TB

lhc architecture

LHC GROUP
www.lhc.net

EXETER 01392 444384
PLYMOUTH 01752 [illegible]
SOUTHAMPTON [illegible] [illegible]

TITLE
LIDL FOODSTORE, UNITS 1 & 2, THE MALTHOUSE ESTATE, BRIGHTON ROAD, SHOREHAM-BY-SEA

DETAIL
SITE PLAN & BLOCK PLAN

DATE	SCALE	
AUG 2013	1:200,1:500@A1	
DRAWING No. 1443-P02	REV C	AUTHOR / CHECKED AL/TB

DRAWING STATUS