
Scale 1:100 @ A3 — 0 1 2 3 4 5m

Scale 1:50 @ A3 — 0 1 2 3m

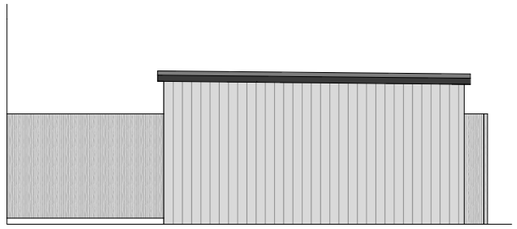

SIDE ELEVATION - SOUTH




REAR ELEVATION - EAST

MATERIALS:


TIMBER VERTICAL CLADDING
GREY FLAT ROOF - GRP
ANTHRACITE GREY DOORS AND WINDOWS



FRONT ELEVATION - WEST

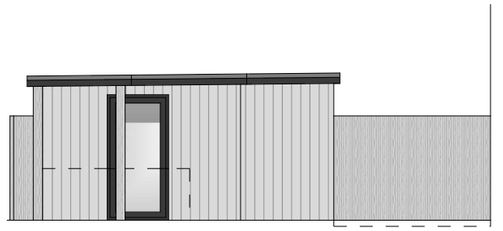

SIDE ELEVATION - NORTH

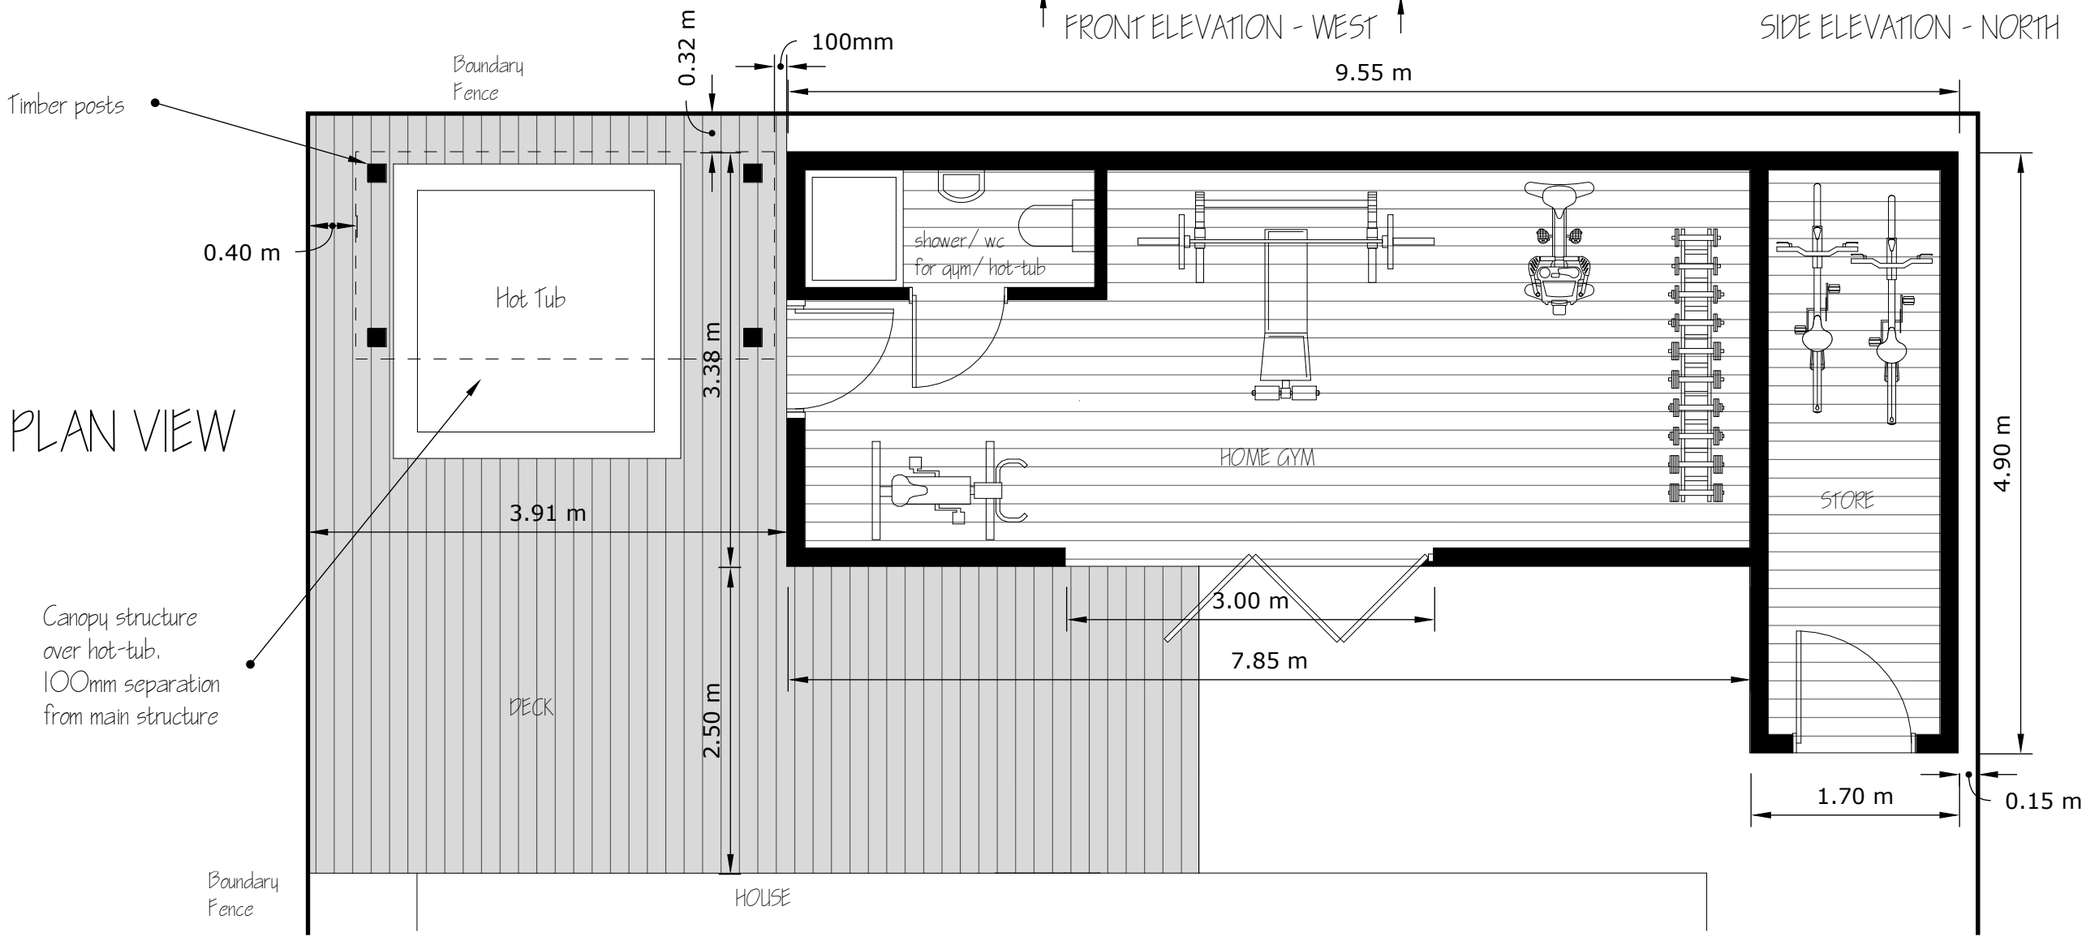

PLAN VIEW

deadspace DESIGNS

OUTBUILDING at 50 FALMER AVENUE, GORING-BY-SEA, WORTHING, WEST SUSSEX, BN12 4TD

DRAWING: PLAN AND ELEVATIONS SCALE: PLAN 1:50 @ A3 . ELEVATIONS 1:100@ A3 DRWG No: DS/ FALMERCABIN/ 01 revI DATE: 19/ 01/ 2024