

DO NOT SCALE FROM THIS DRAWING

1m 2m 3m 4m 5m 6m 7m 8m 9m 10m

1:50 Scale Bar

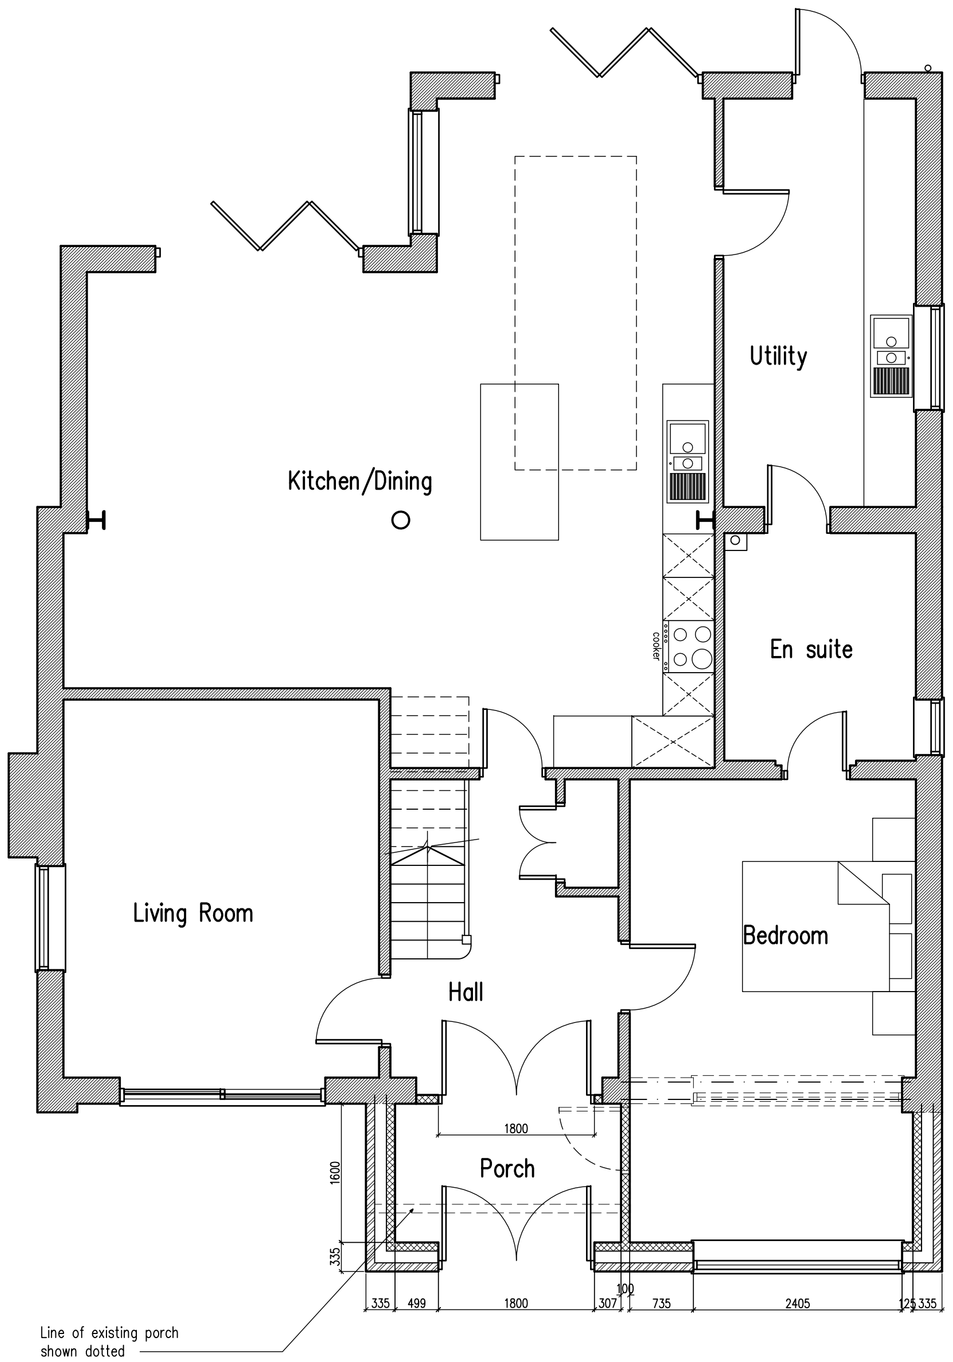

Ground Floor Plan 1:50

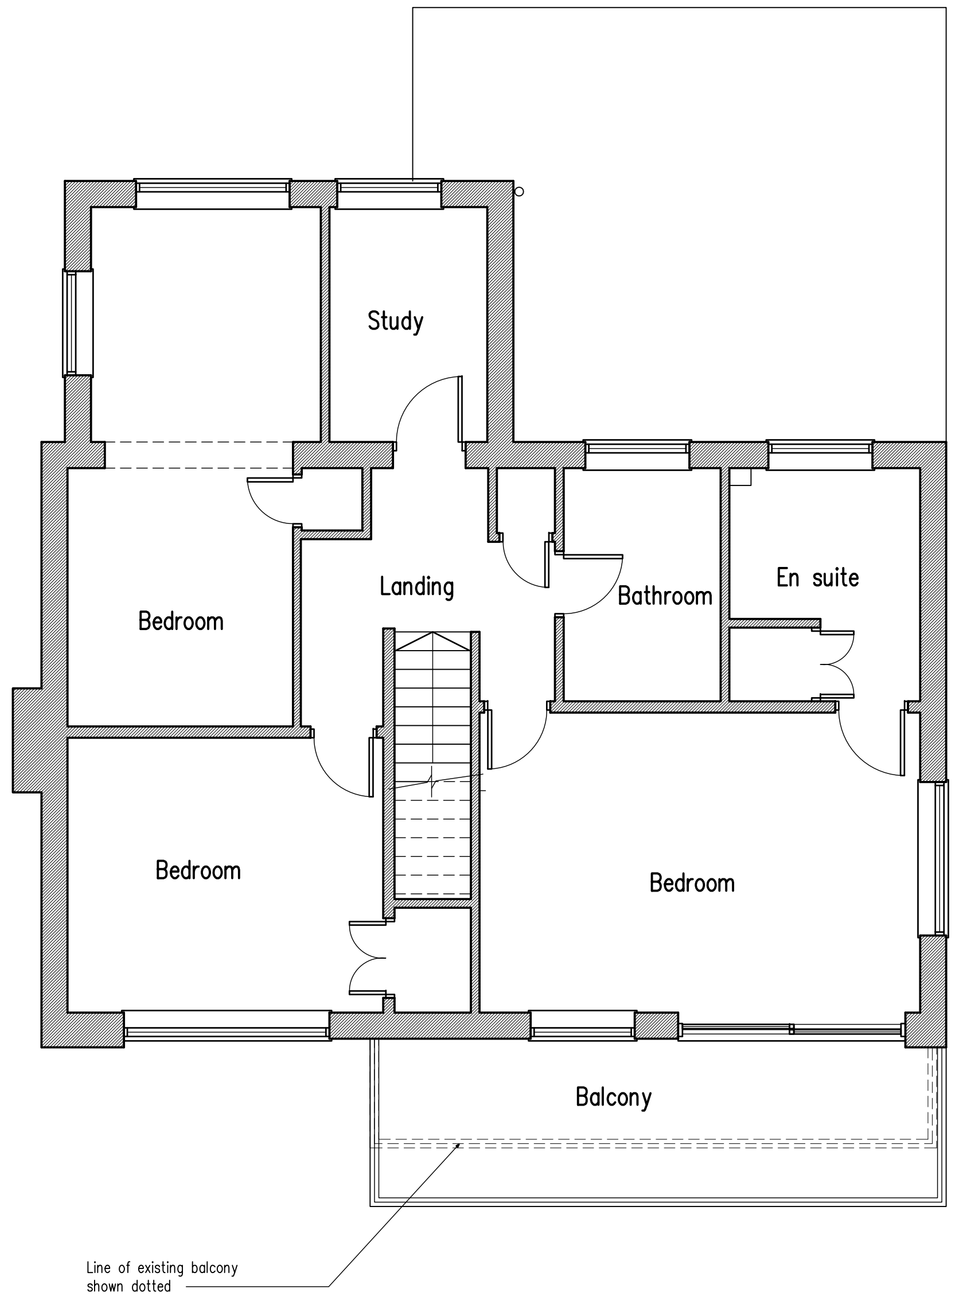

First Floor Plan 1:50

A	18.01.24	Client requirements added

Proposed Single Storey Front Extension With Balcony at: 181 Old Fort Road, Shoreham-By-Sea BN43 5HL

rja Planning & Building Consultants Ltd.
9 Sea Spray Avenue
Shoreham-By-Sea
West Sussex BN43 5PR
t: 01273 467297 mob: 07971 375739
e: rex@rjapbc.co.uk web: www.rjapbc.co.uk

Chartered Institute of Architectural Technologists

PROJECT: 181 Old Fort Road, Shoreham-By-Sea BN43 5HL

DRAWING TITLE: Proposed Floor Plans

CLIENT: Jim and Mel Boyden

DWG NO: 24959-01

REVISION:

SCALE: 1:50 @ A1

DATE: 8.1.2024

DRAWN: rex