
Only figured dimensions are to be used. All dimensions to be checked on site.

Please note: Refer to 'type' of drawing below; planning drawings should only be treated as such.

Notes

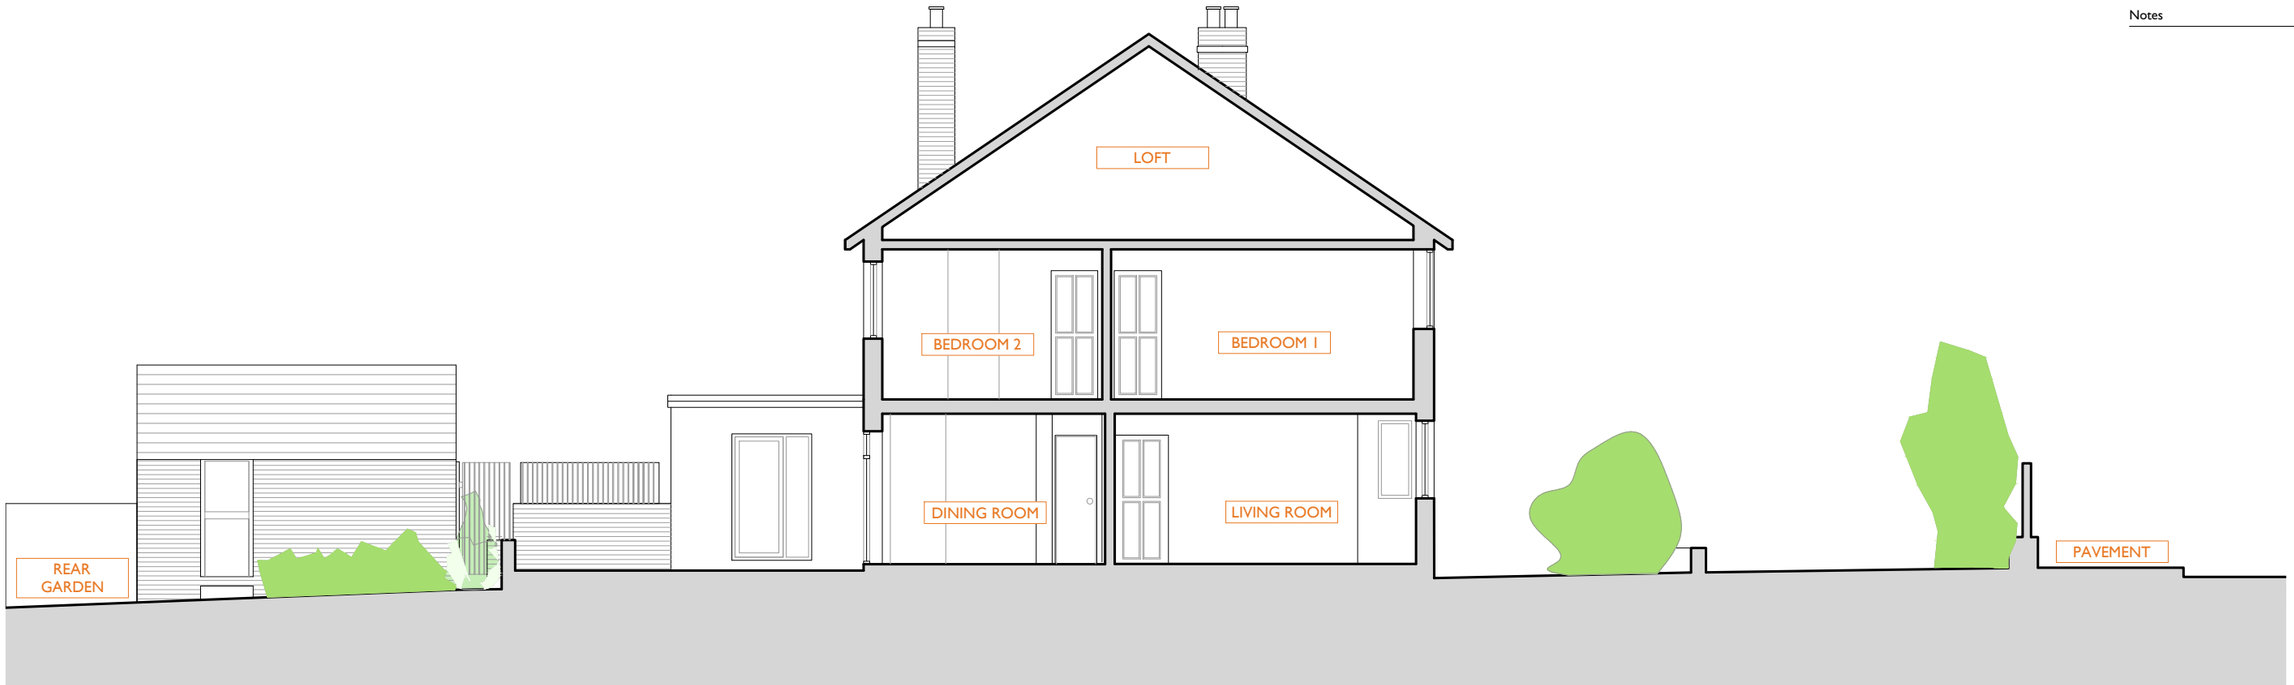

+SX Existing section AA - scale 1:100 at A3

Scale in Metres

0 1 2 3 4 5



+SX Existing section BB - scale 1:100 at A3

Scale in Metres

0 1 2 3 4 5

APPLICATION FOR DETAILED
PLANNING CONSENT

LRA
LIAM RUSSELL ARCHITECTS

LONDON / BRIGHTON / MANCHESTER
- t +44 (0)845 180 3676 www.liamrussellarchitects.com -

JOB 387 UPPER SHOREHAM ROAD BRIGHTON BN43 5NF	CHECKED LRA
	DRAWN M
CLIENT MR GROSSMAN	DATE 03.2022
	SCALE 1:100 @ A3
DRAWING EXISTING SECTIONS	REVISION
	NUMBER 1958-EX-004

24 Windlesham Road, Brighton, East Sussex BN1 3AG, UK
t +44 (0)845 180 3676 www.liamrussellarchitects.com
Liam Russell Architects Ltd registered in England and Wales 04758636

DO NOT SCALE FROM THIS DRAWING. THIS DRAWING IS COPYRIGHT ©