PLANNING ONLY



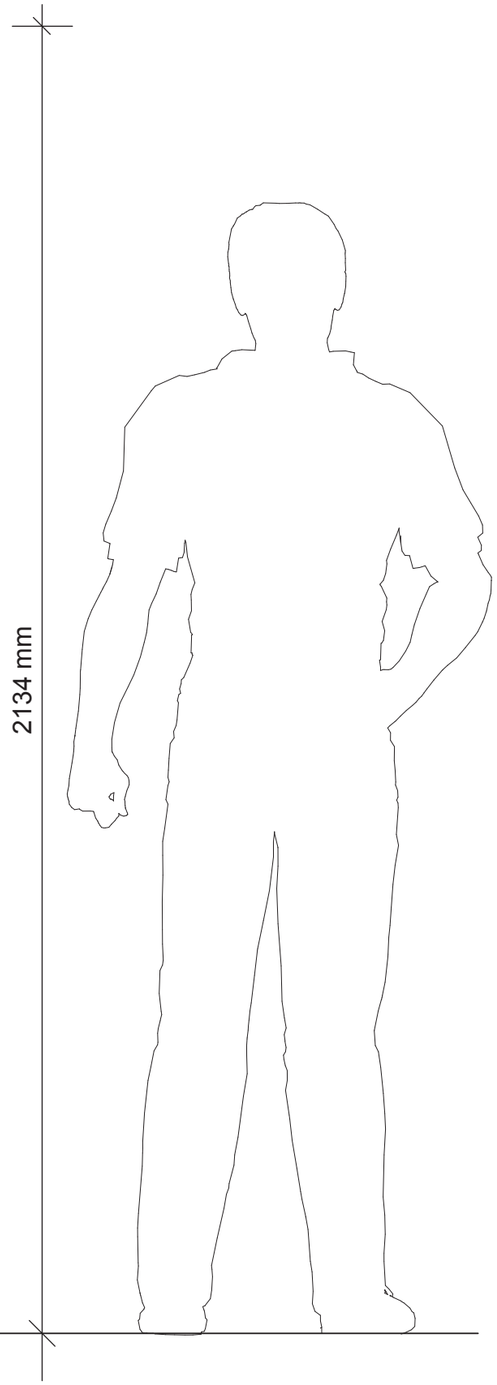

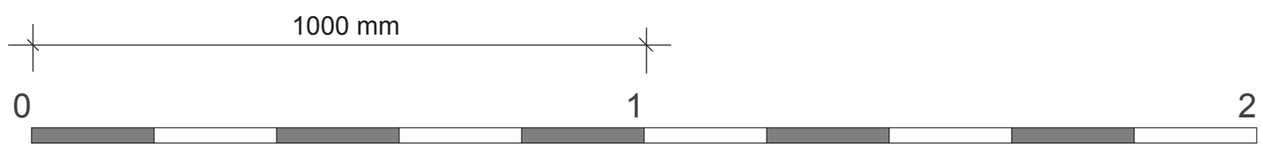

1:10 @ A3

PROPOSED ELEVATION 1:10

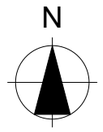

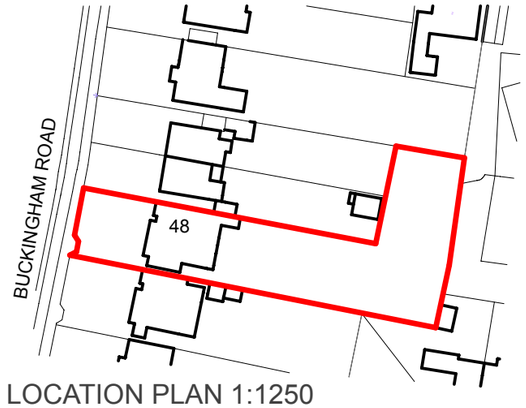

LOCATION PLAN 1:1250

10m 75m

1:1250 scale

LOCATION OF PROPOSED SIGNAGE

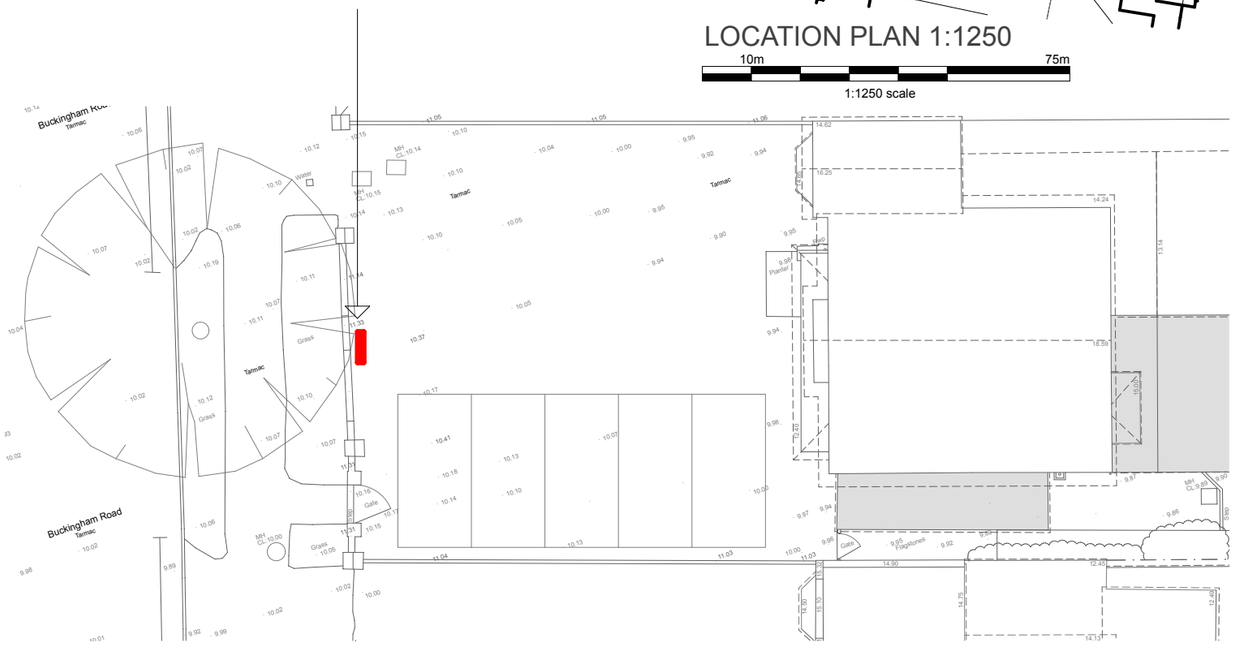

SITE PLAN 1:200

0 5m 30m

1:200 scale

Work to indicated dimensions only. All dimensions to be confirmed on site. This drawing is to be read in conjuction with other drawings in this series and all relevant consultants drawings and documentation, where applicable. This drawing has been produced for the client and project identified below and is not intended for use by any other purpose other than indicated on this drawing. Report any discrepancies on this drawing to Garrick & Team for clarification.

garrick & team
Architects
36 Edburton Avenue
Brighton, Sussex
BN1 6EJ
mob: 07816835355
e mail: sean@garrickandteam.co.uk
web: www.seangarrickandteam.co.uk

Scheme 48 BUCKINGHAM ROAD, SHOREHAM.

Client TinySaurus Nursery

Title PROPOSED EXTERNAL SIGNAGE

Scale 1:10, 1250, 200 @ A1 Date SEPTEMBER 2018

Drawing Number **1613-20**