PLANNING ONLY



for children from 6 months to 5 years old

Telephone 01273 567977

Secure parental webcams
Home cooked food

www.happysaurusnursery.co.uk

A

A

100 mm

1000 mm

SECTION A-A

FRONT ELEVATION

2134 mm

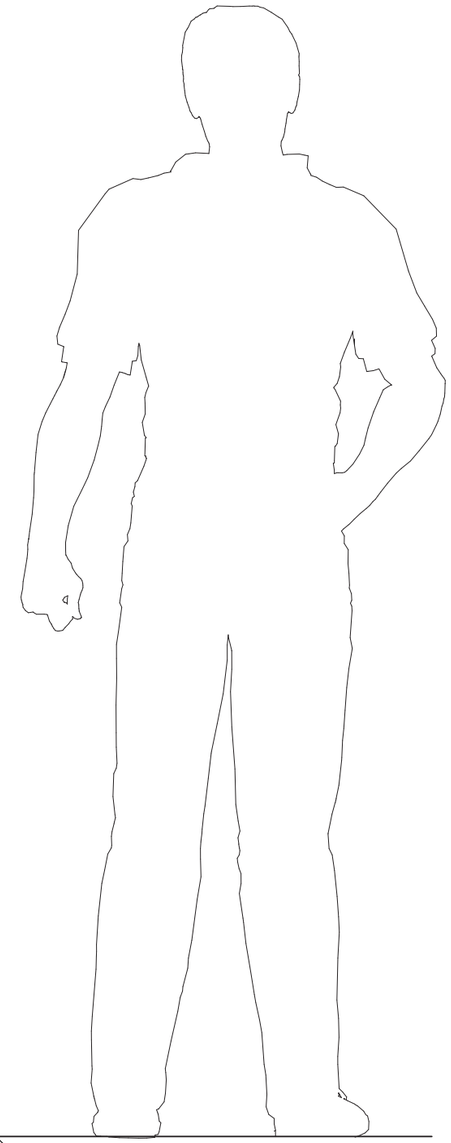

0 1 2

1:10 @ A3

PROPOSED ELEVATION AND SECTION 1:10

N

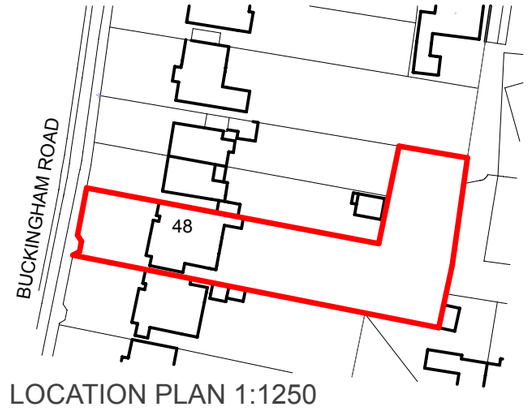

LOCATION PLAN 1:1250

10m 75m

1:1250 scale

LOCATION OF
PROPOSED SIGNAGE

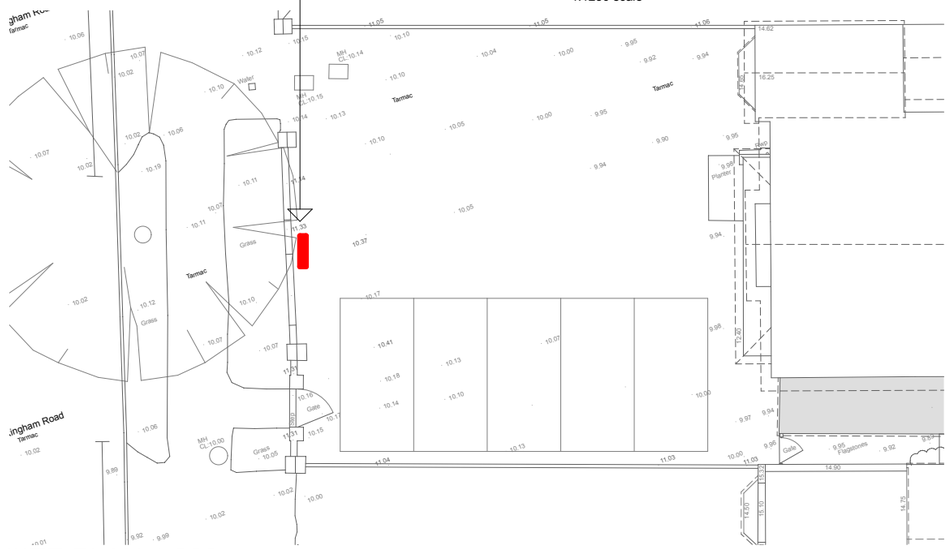

SITE PLAN 1:200

30m

1:200 scale

All dimensions to be confirmed on site. This drawing is to be read in conjuction with other drawings in this series and all documentation, where applicable. This drawing has been produced for the client and project identified below and is not ose other than indicated on this drawing. Report any discrepancies on this drawing to Garrick & Team for clarification.

garrick & team
Architects

36 Edburton Avenue
Brighton, Sussex
BN1 6EJ

mob: 07816835355
e mail: sean@garrickandteam.co.uk
web: www.seangarrickandteam.co.uk

48 BUCKINGHAM ROAD, SHOREHAM.

Client TinySaurus Nursery

PROPOSED EXTERNAL SIGNAGE

Scale 1:10, 1250, 200 @ A3 Date SEPTEMBER 2018

Drawing Number **1613-20A**