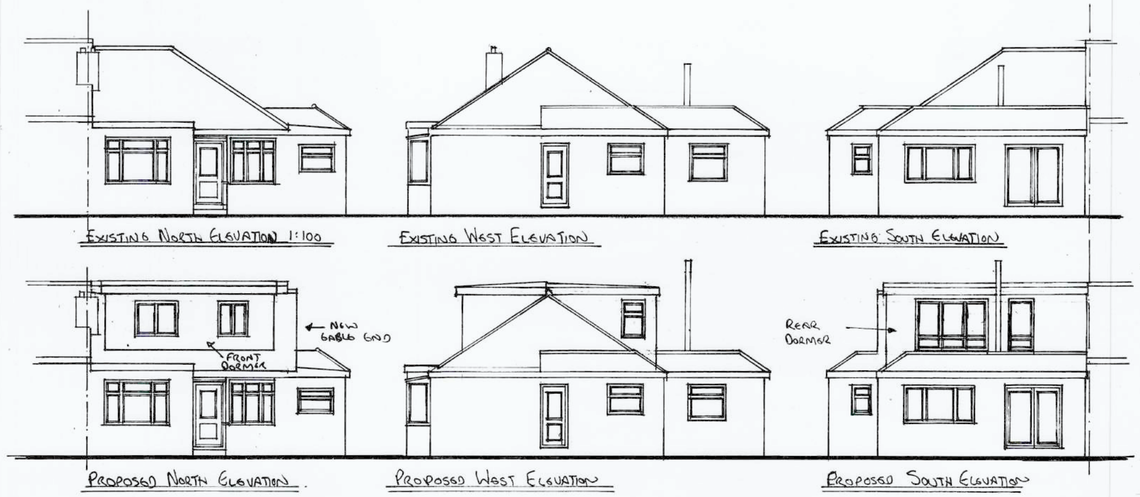

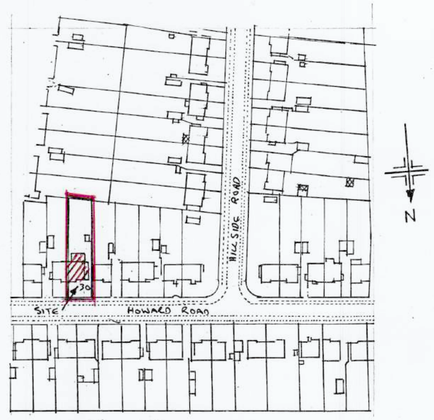

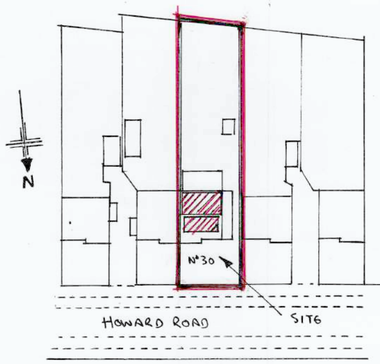

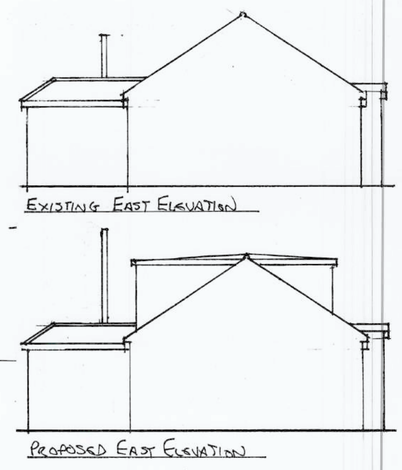

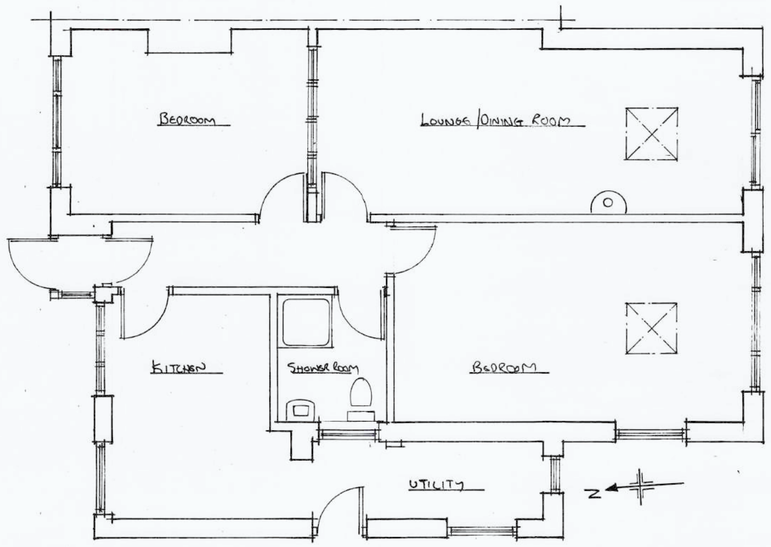

Existing Ground Floor Plan 1:50

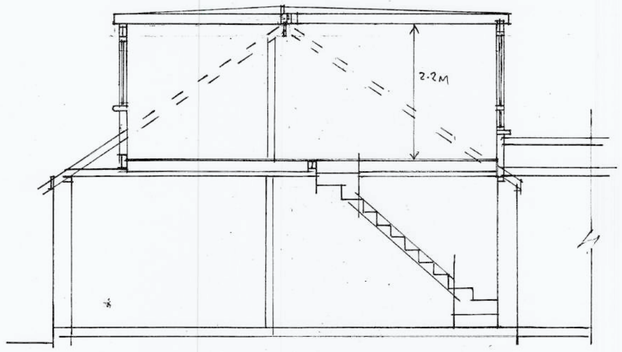

Proposed Section A-A 1:50

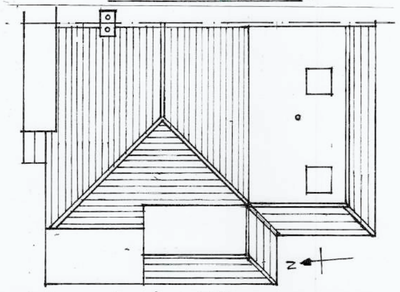

Existing Roof Plan 1:100

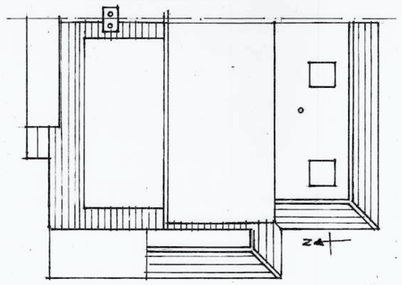

Proposed Roof Plan 1:100

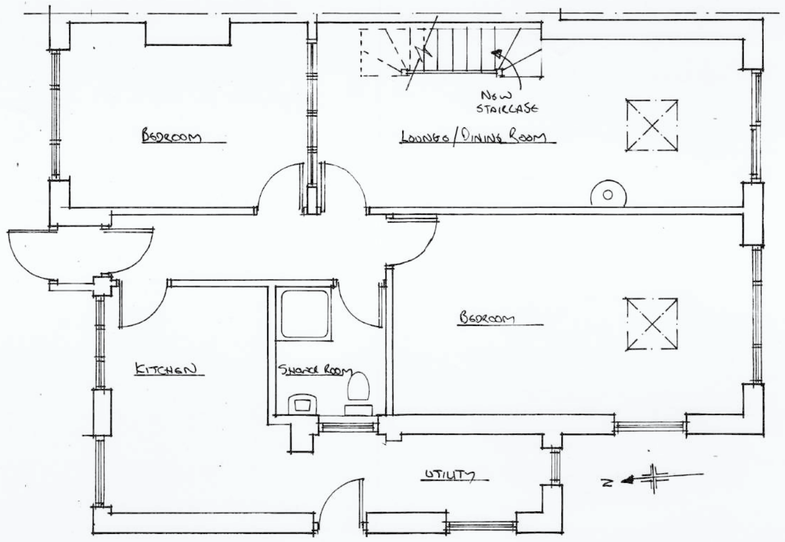

Existing Ground Floor Plan

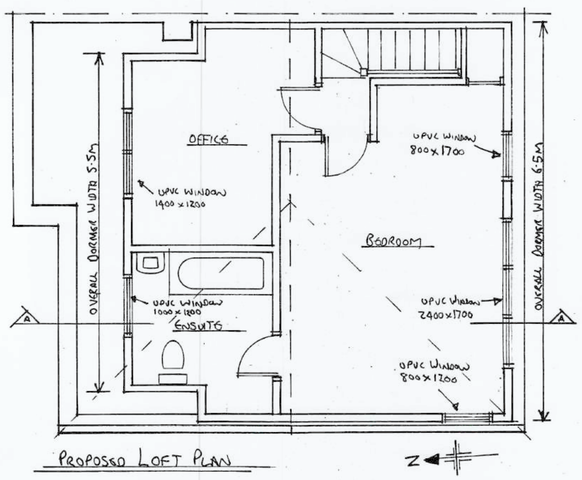

Proposed Loft Plan

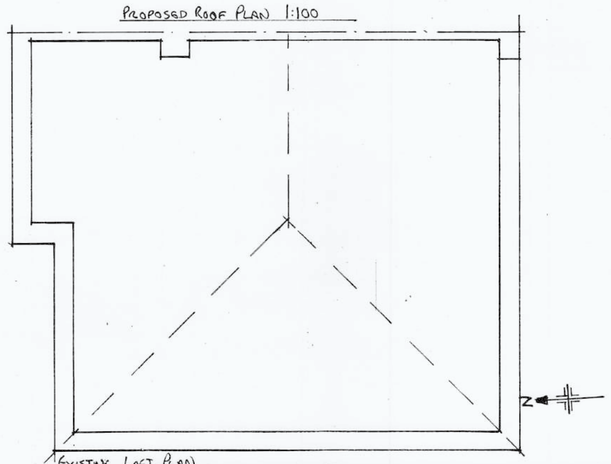

Existing Loft Plan

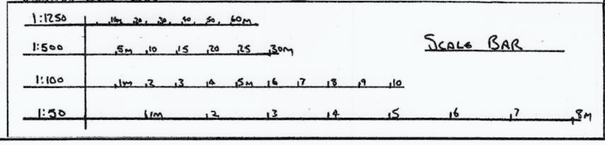

A		
	Date	Revisions

©copyright

Client

Job Title

Drawn by **LOFT DRAWINGS**

Drawing Title
Proposed Loft Conversion
For Anna Gianfrancesco
At 30 Howard Road
Sompting BN15 0LP

Rev A – Additional Elevations

Scale 1:50 1:100 1:500 1:1250

Date 22/6/20 Drawn by Jim Jones

Drg No. 017A/2020 Rev. A

A PRODUCT OF THE UNO RANGE-ARCHITECT CAT. No 7311

Paper Size 594 x 841mm A1