
LOCATION PLAN. SCALE 1:1250

N

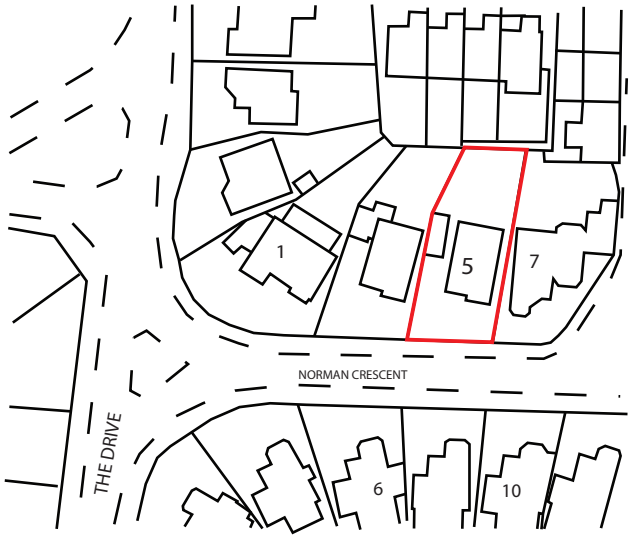

© copyright

ED63 ELEMENTAL DESIGN

elementaldesign63@gmail.com
07799 402 870
07754 093 904

5 Norman Crescent, Shoreham-by-Sea				Drawing Title: Loft Conversion			
LOCATION PLAN	SCALE	1:1250	A4	Drawing No.-5NC.LP	Rev: 1	Drawn by - A.Ramus	Date: 11-03-2020