



rainwater
downpipe

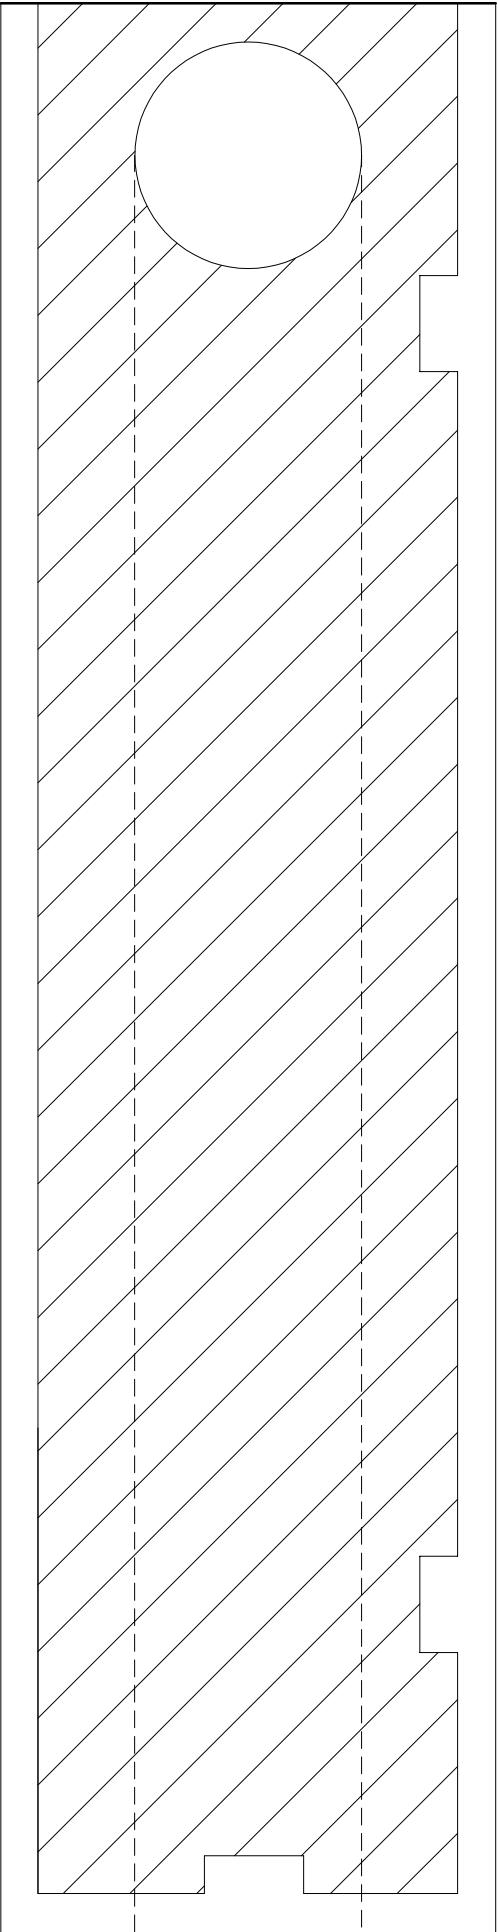

RIGHT PLAN

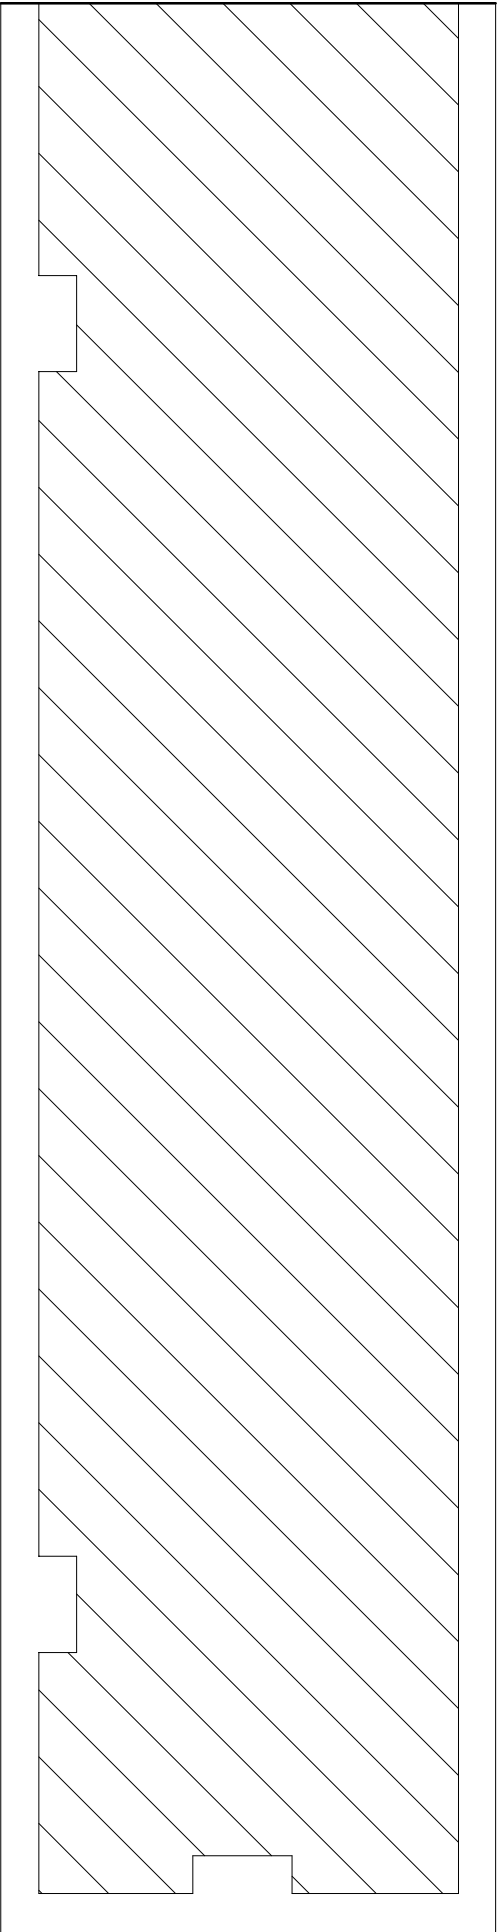

LEFT PLAN



300 mm

8 WARWICK PLACE WORTHING BN11 3EU		DRAWING NO. 18		RICHARD ROBINSON RIBA RR ARCHITECTS 3 PACIFIC COURT RIVERSIDE SHOREHAM BY SEA BN43 5RW 01273 452 634 07860 632 542 E-MAIL richard@rr-architects.co.uk	
REPLACEMENT PORCH AND PAVING IN REAR YARD		1:2 @ A3			
PLANS OF SIDE WALLS OF NEW PORCH		DRAWN RR 29.05.26			