




VISUAL SCALE 1:50 @ A2

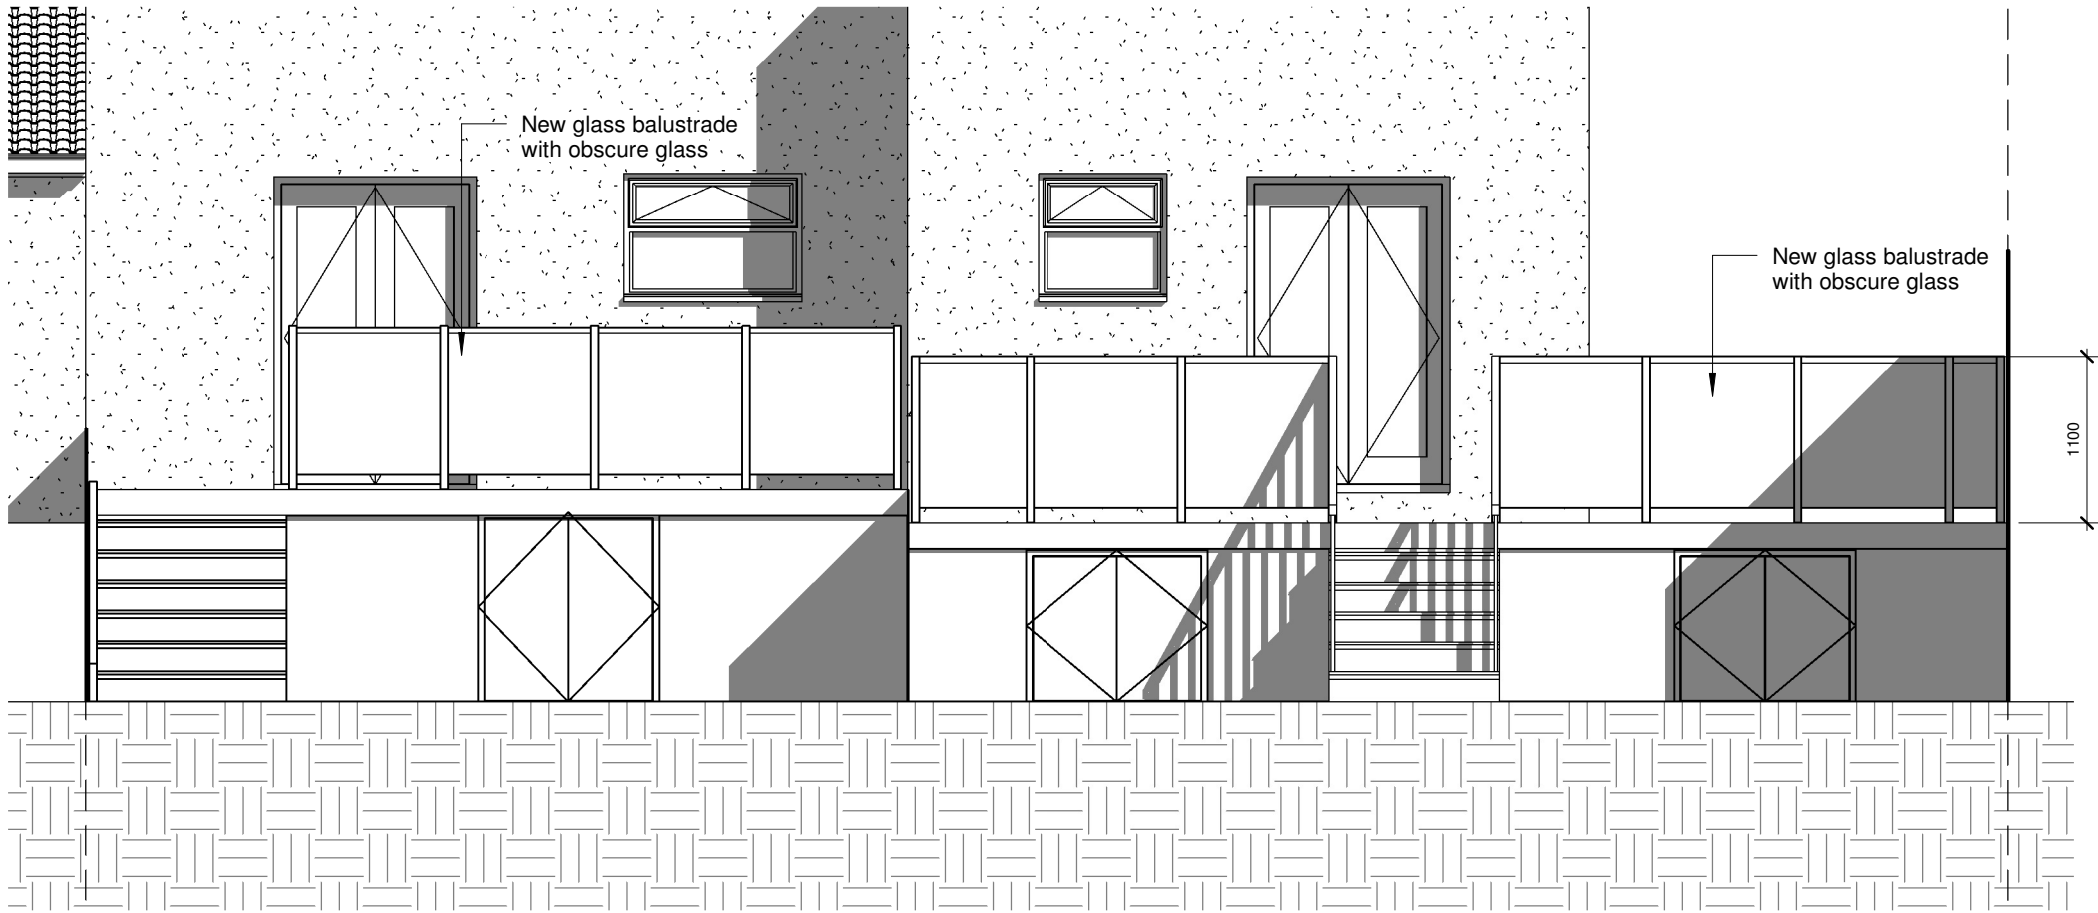

2 ELEVATION FACING SOUTH
1 : 50

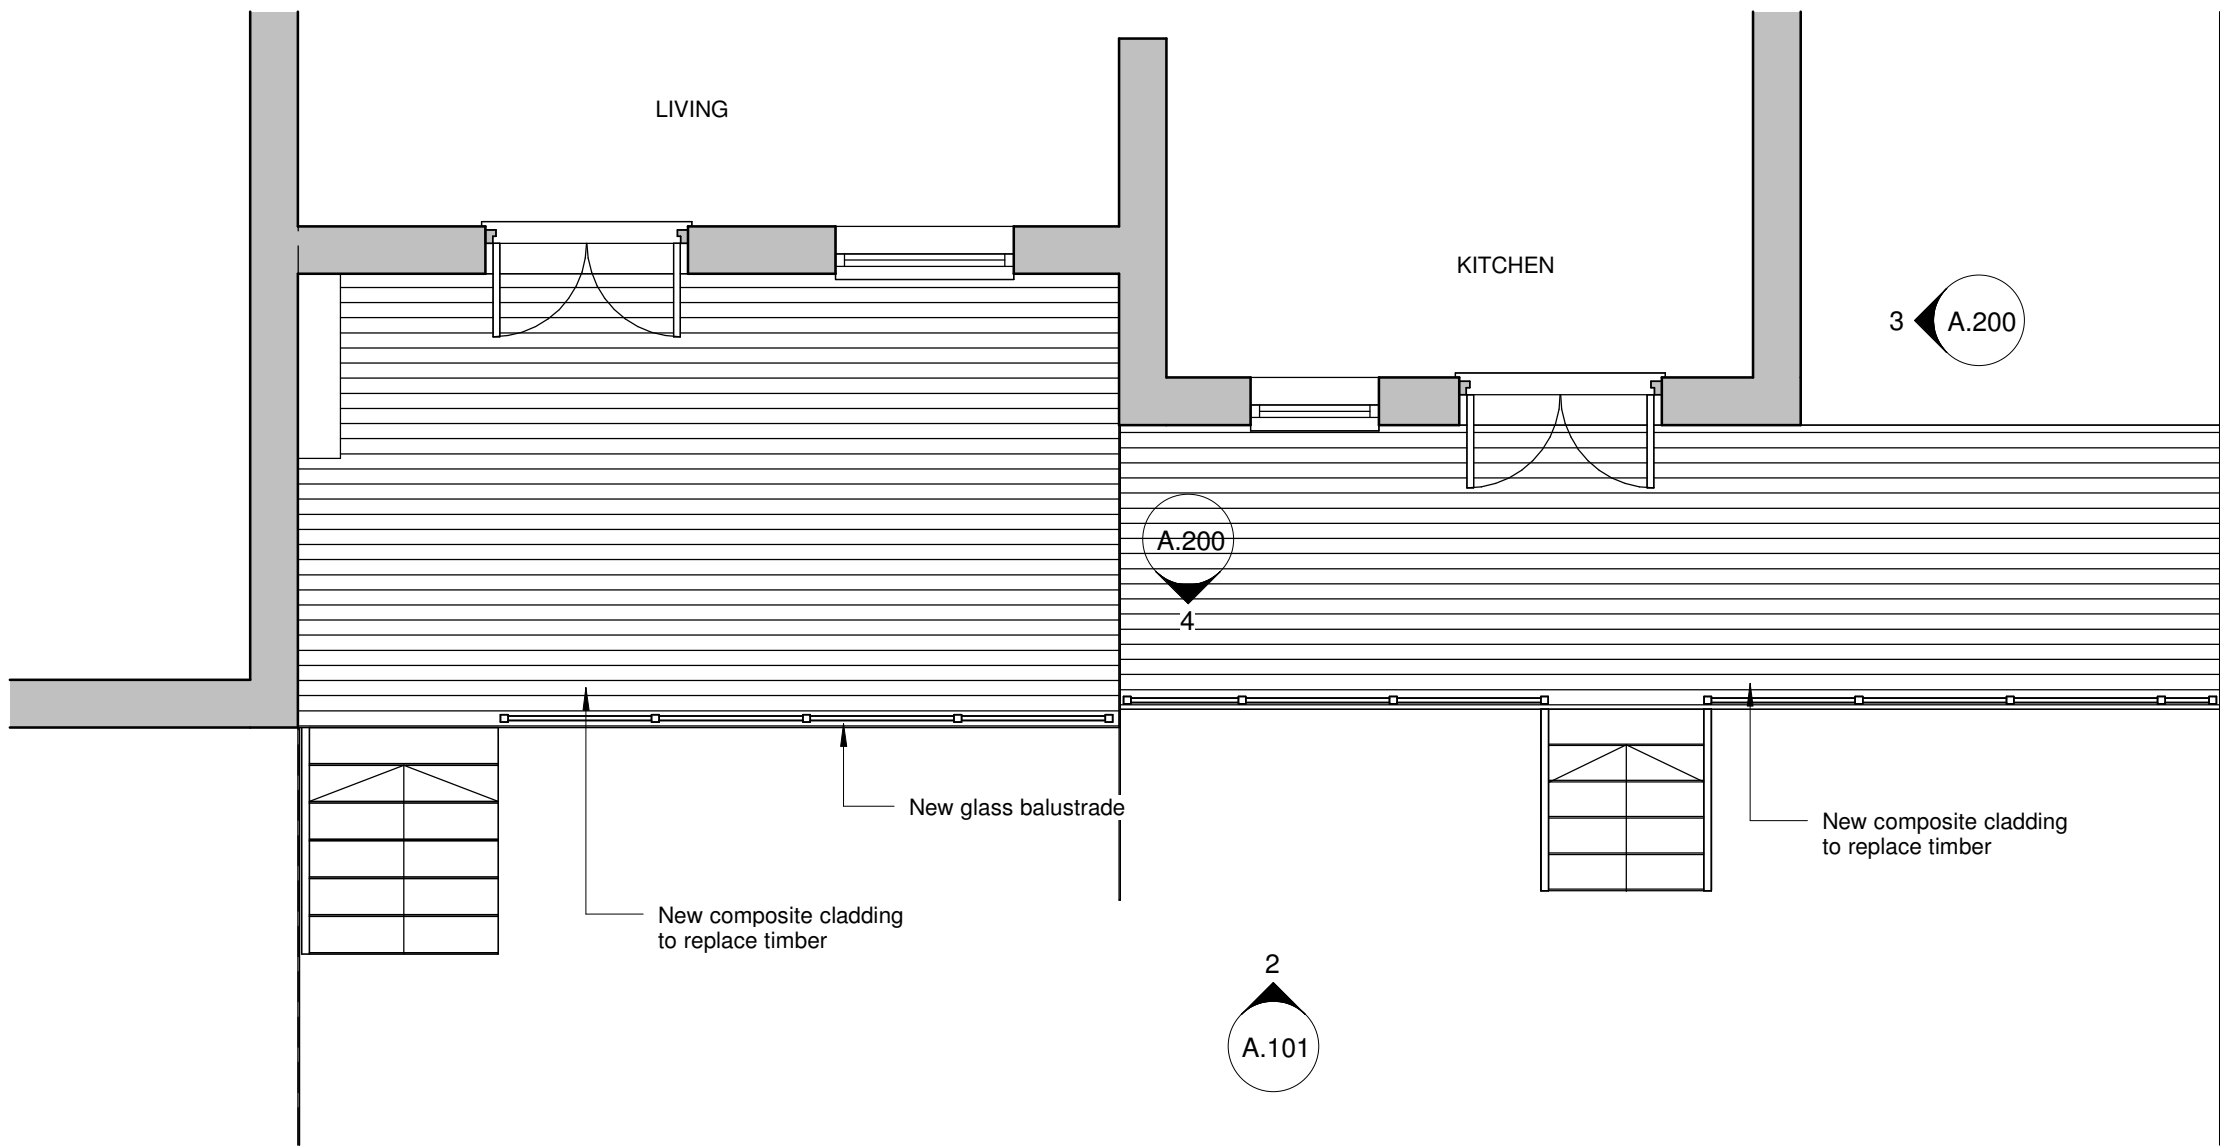

1 GROUND FLOOR
1 : 50

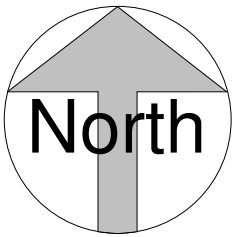

Rev	Description	Date



info@kronadesign.co.uk
kronadesign.co.uk
01903 256150

PROJECT

Replacement Rear
Raised Decking

ADDRESS

48 & 50 Clarendon
Road
Worthing
West Sussex

TITLE

As Proposed

CLIENT

Ahad Qazi

DRAWN

JLB

STATUS

Design

DATE

16/03/26

SCALE (@ A2)

1 : 50

PROJECT NUMBER

KD.1879

DRAWING NUMBER

A.101

REV

B

© KRONA DESIGN