



FRONT ELEVATION



REAR ELEVATION

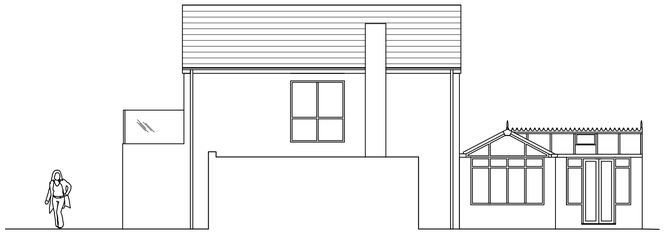


NORTH ELEVATION

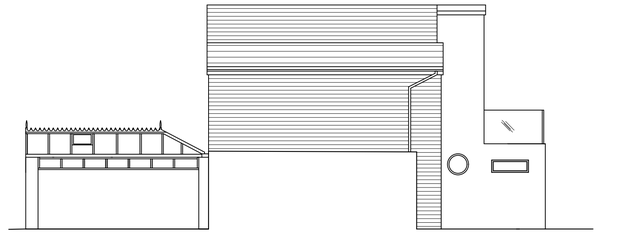


SOUTH ELEVATION

0 1 2 3 4 5
M

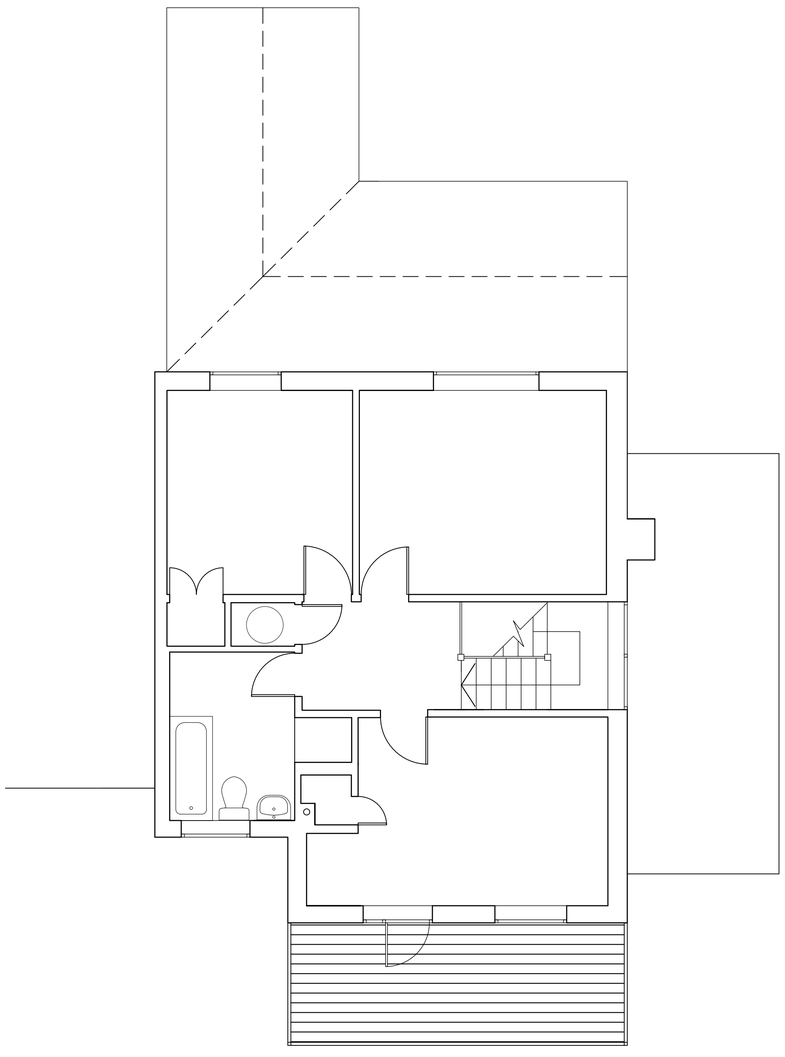

FIRST FLOOR PLAN

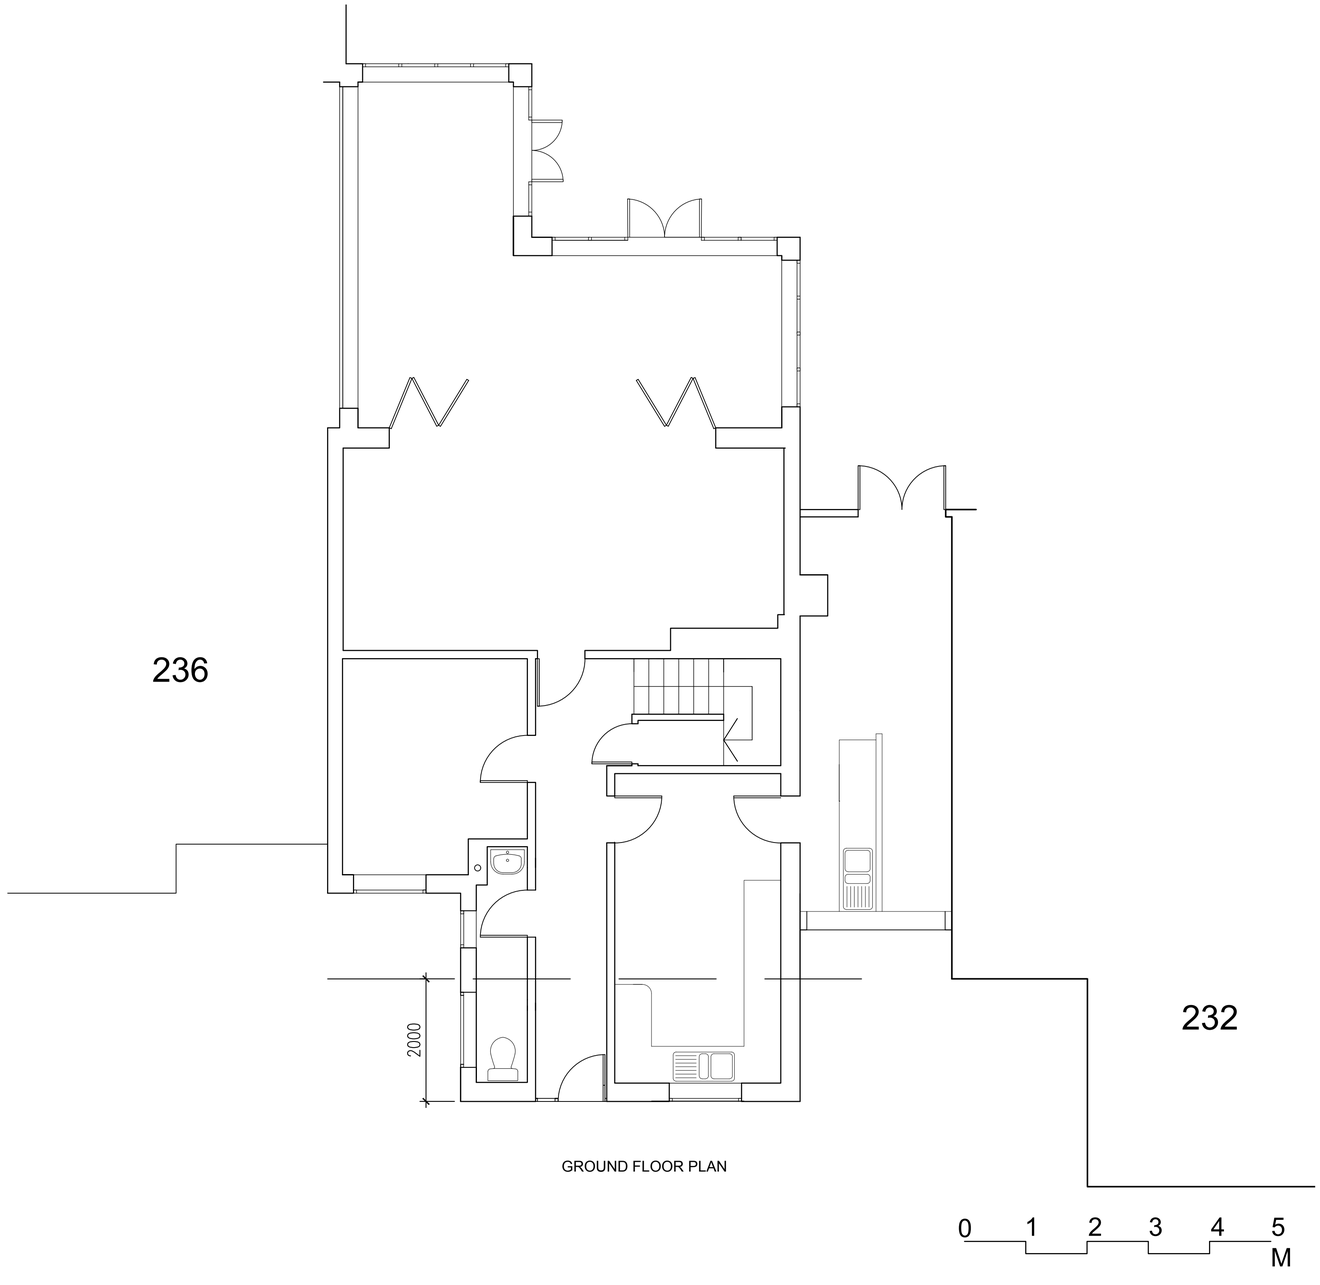

GROUND FLOOR PLAN

0 1 2 3 4 5
M

1. All dimensions are to be checked on site prior to the commencement of the project. Any discrepancy must be reported to the construction administrator / designer
2. Figured dimensions only do not scale
3. This drawing must be read in conjunction with all other drawings / specifications / details for this project
4. Contractor must ensure they have the latest issued drawings / details prior to commencing work
5. All new work to conform to the local authority requirements / Building Regulation Approval.Workmanship and standards to comply to the relevant British Standards and current Codes of Pratice

© copyright RDA1 2017

AMENDMENTS:

Title: Mr C FORSHAW, 234 HARBOUR WAY BN43 5HZ, SHOREHAM BY SEA

Drawing: PROPOSED ELEVATIONS, GROUND & FIRST FLOOR PLANS

Scale: 1:100, 1:50 @ A1

Date: SEPTEMBER 2017

Drawn by: rd

Dwg No: (10) 201Rev A

Amendment: 20 Nov 2017 Rev A Extension amended

RDA1

Tel. 07989 399425
info@rda1.co.uk

www.rda1.co.uk